


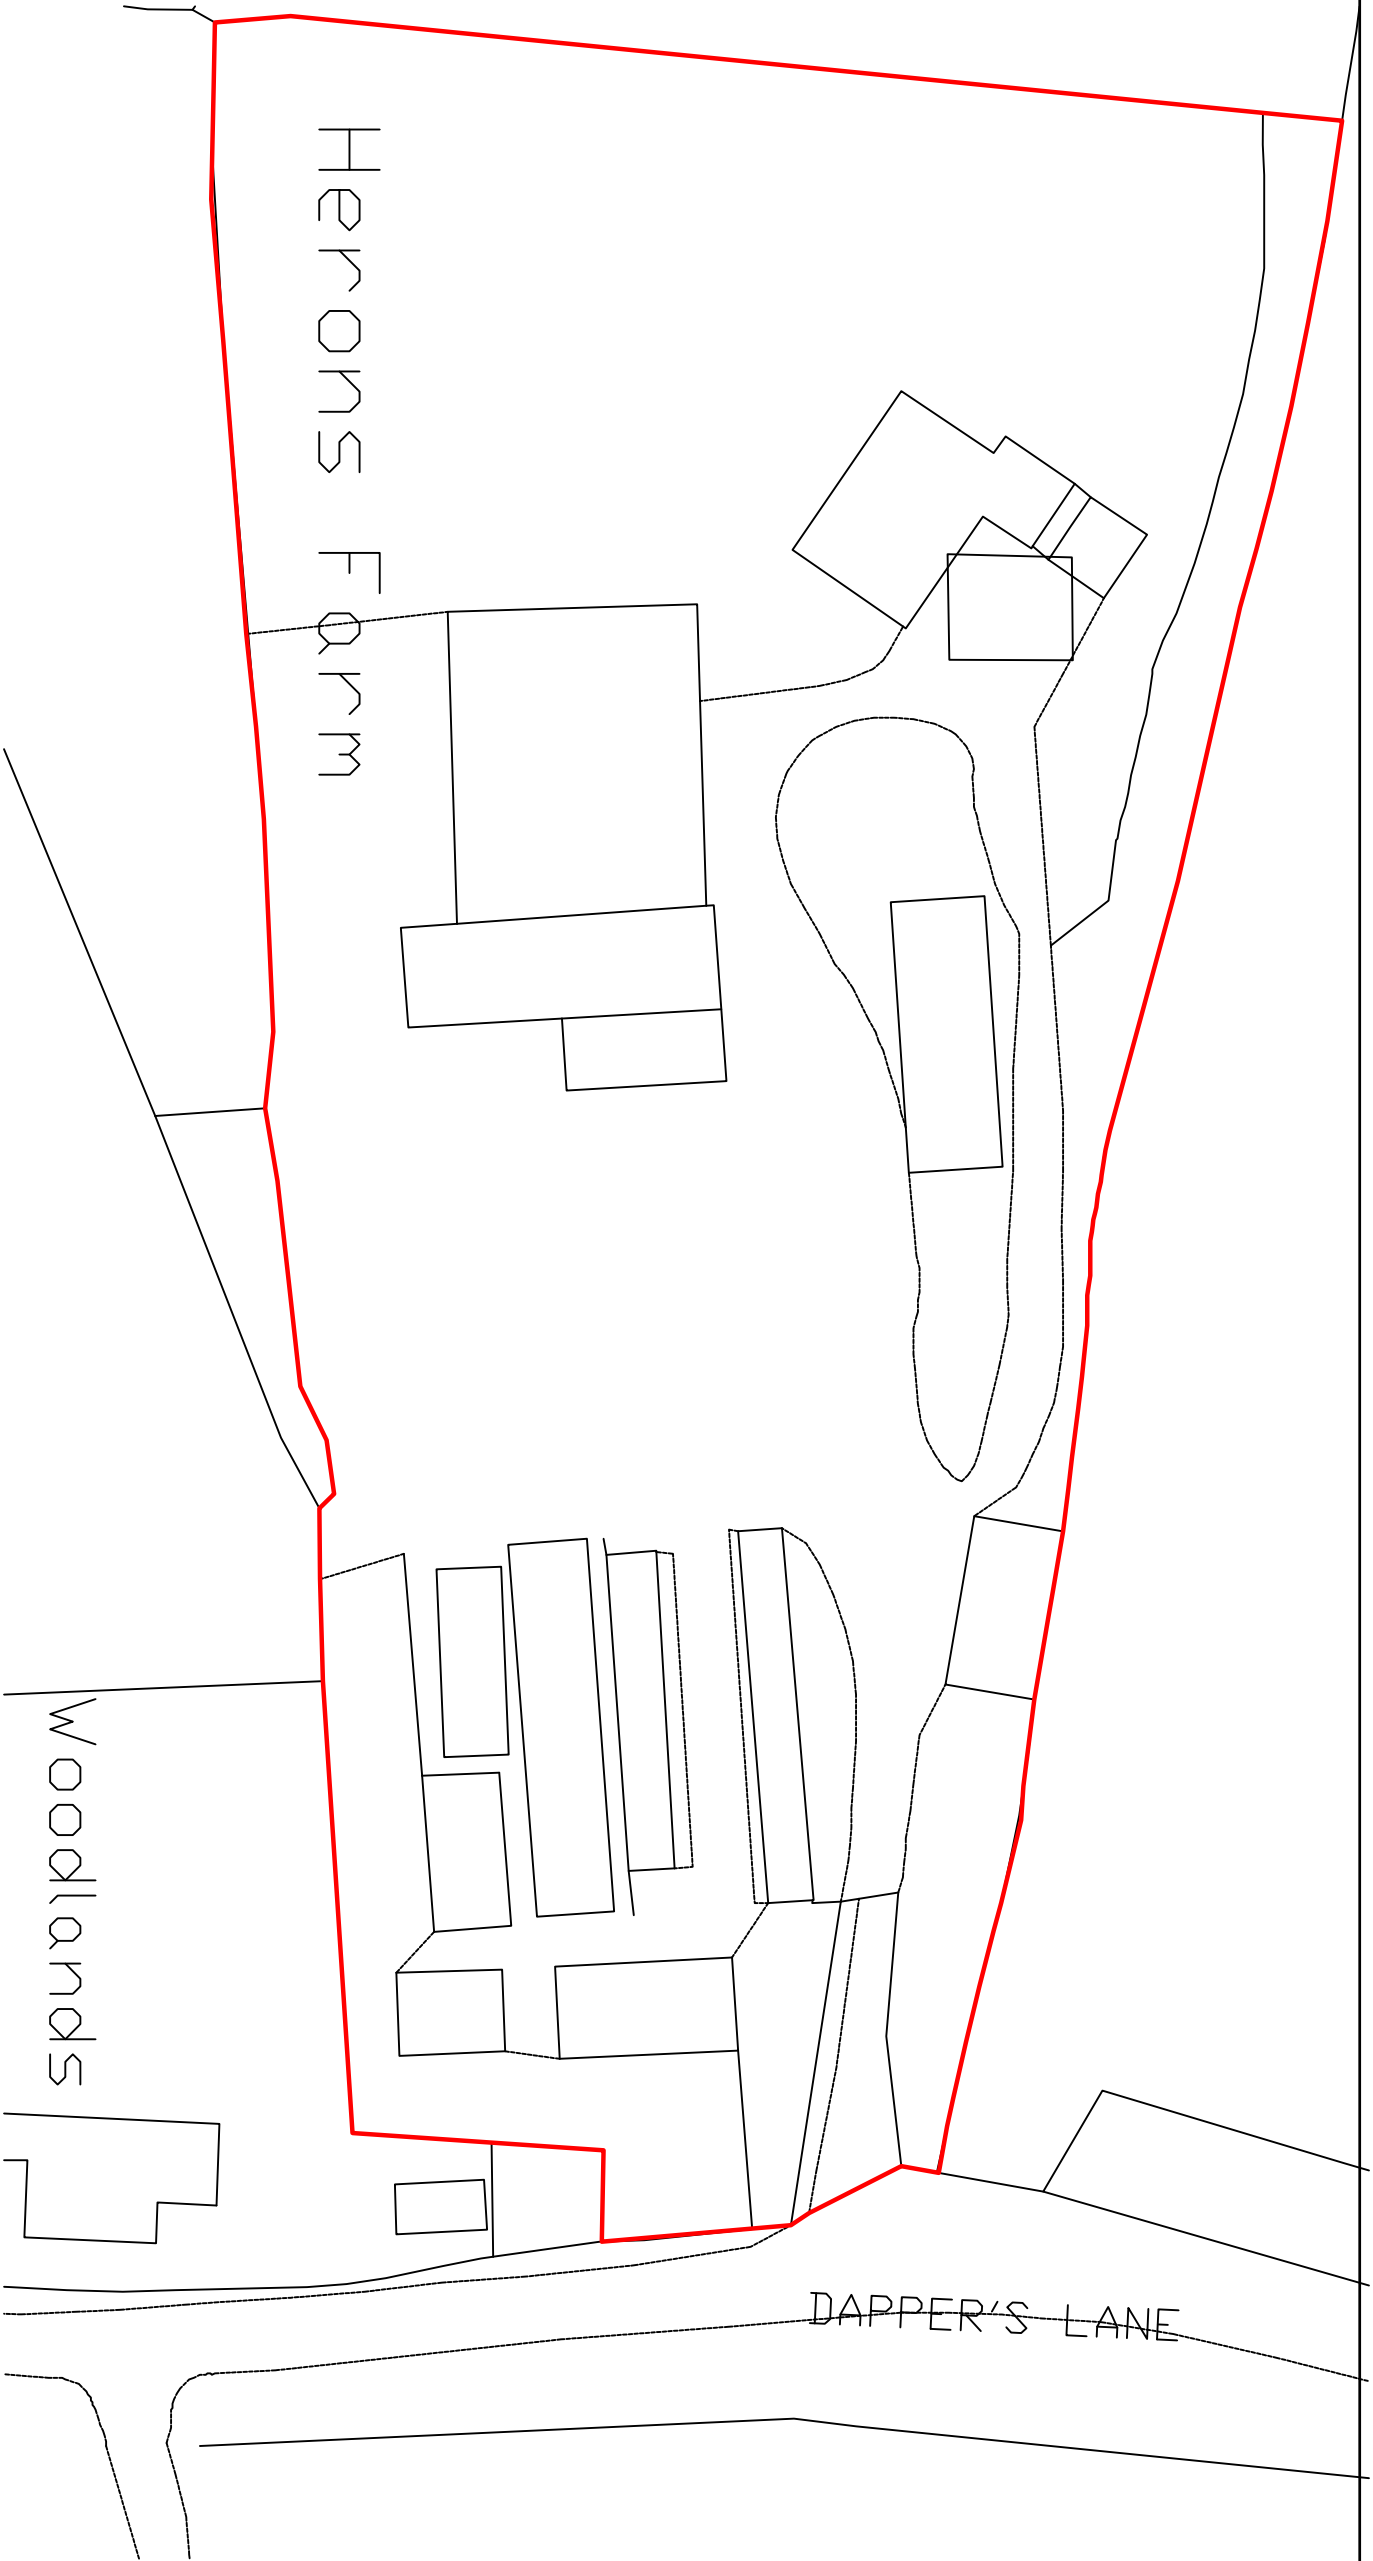

BLOCK 1:500



LOCATION 1:1250

THE WORK IS TO BE CARRIED OUT IN ACCORDANCE WITH THE APPROVAL OF LOCAL AUTHORITY ADMINISTERED BY THE BUILDING CONTROL OFFICER. NO WORK IS TO BE CARRIED OUT PRIOR TO THE RECEIPT OF PLANNING PERMISSION, IF REQUIRED.		ALL WORKS TO BE CARRIED OUT IN STRICT ACCORDANCE WITH RELEVANT PARTS OF BUILDING REGULATIONS ACT 1984 & 1985 AND ALL SUBSEQUENT REVISIONS TO THE APPROVED DOCUMENT 2000 AND SUBSEQUENT AMENDMENTS.	
ALL EXTERNAL FINISHES TO MATCH EXISTING. NO PART OF NEW BUILDING TO EXCEED BOUNDARY.		ALL DIMENSIONS TO BE CHECKED ON SITE PRIOR TO COMMENCEMENT OF WORK, EXCEPT FOR PLANNING PURPOSES. THIS DRAWING IS THE COPYRIGHT OF CALDOTECH LTD AND MAY NOT BE COPIED, ALTERED OR REPRODUCED IN ANY WAY WITHOUT WRITTEN AUTHORITY.	
CALDOTECH LTD 41 WILLOWDALE AVE EAST PRESTON WEST SUSSEX BN16 1PL 01903 859176		TREVOR UNSTED 59-61 SEA LANE RUSTINGTON WEST SUSSEX BN16 2RQ 01903 859090	
LOCATION & BLOCK			
Herons Farm Dappers Lane Angmering BN16 4EN			
CLIENT Mr & Mrs Ayling			
Issue Details		By Date	
SCALE		AS SHOWN	
DATE		2/8/10	
DRAWING NUMBER		9107/01	