




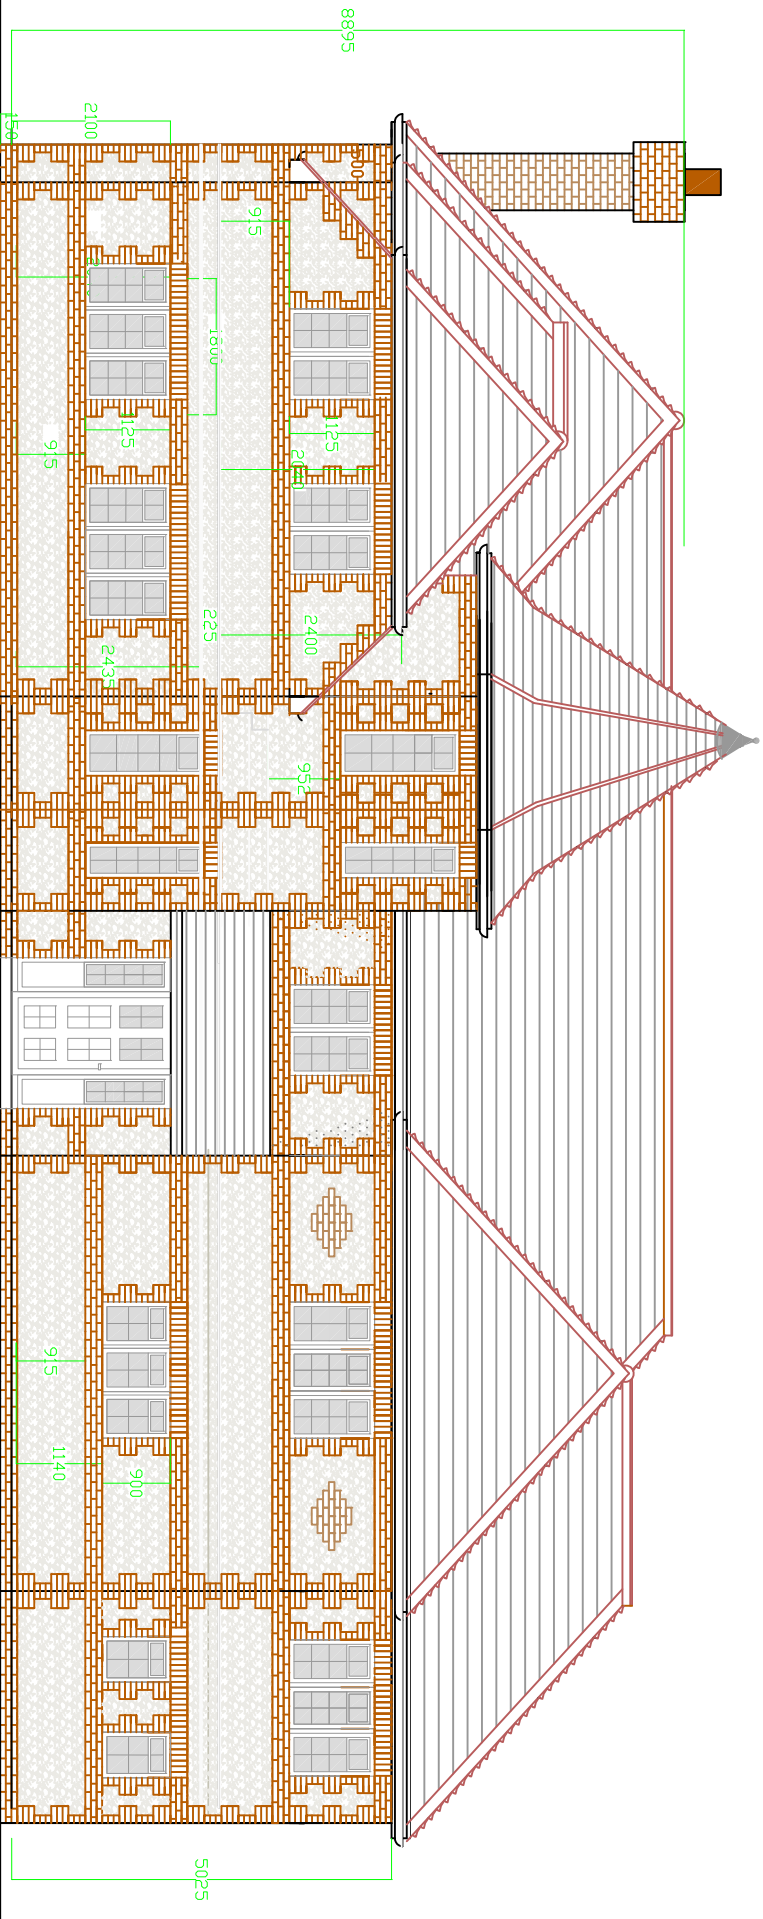


FRONT – EAST

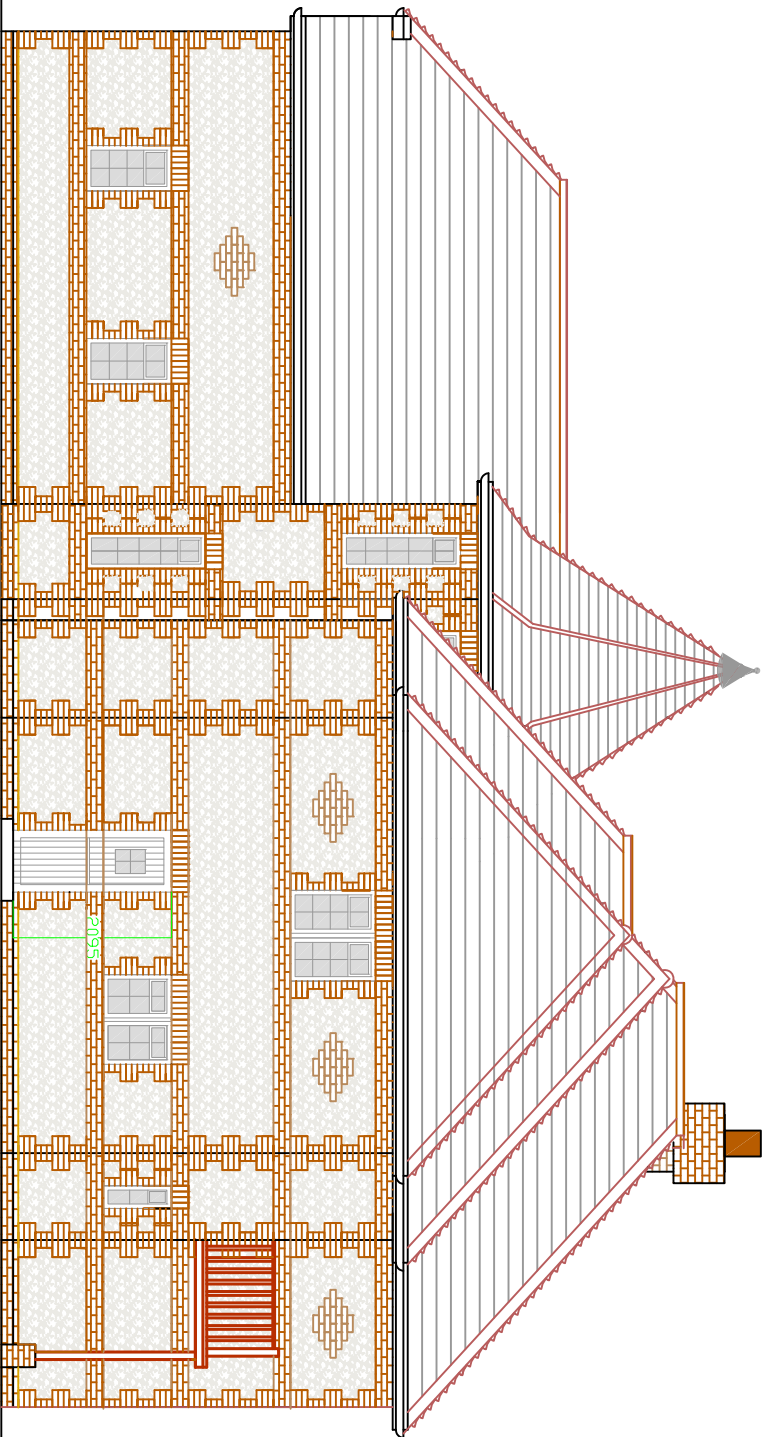

SIDE – NORTH

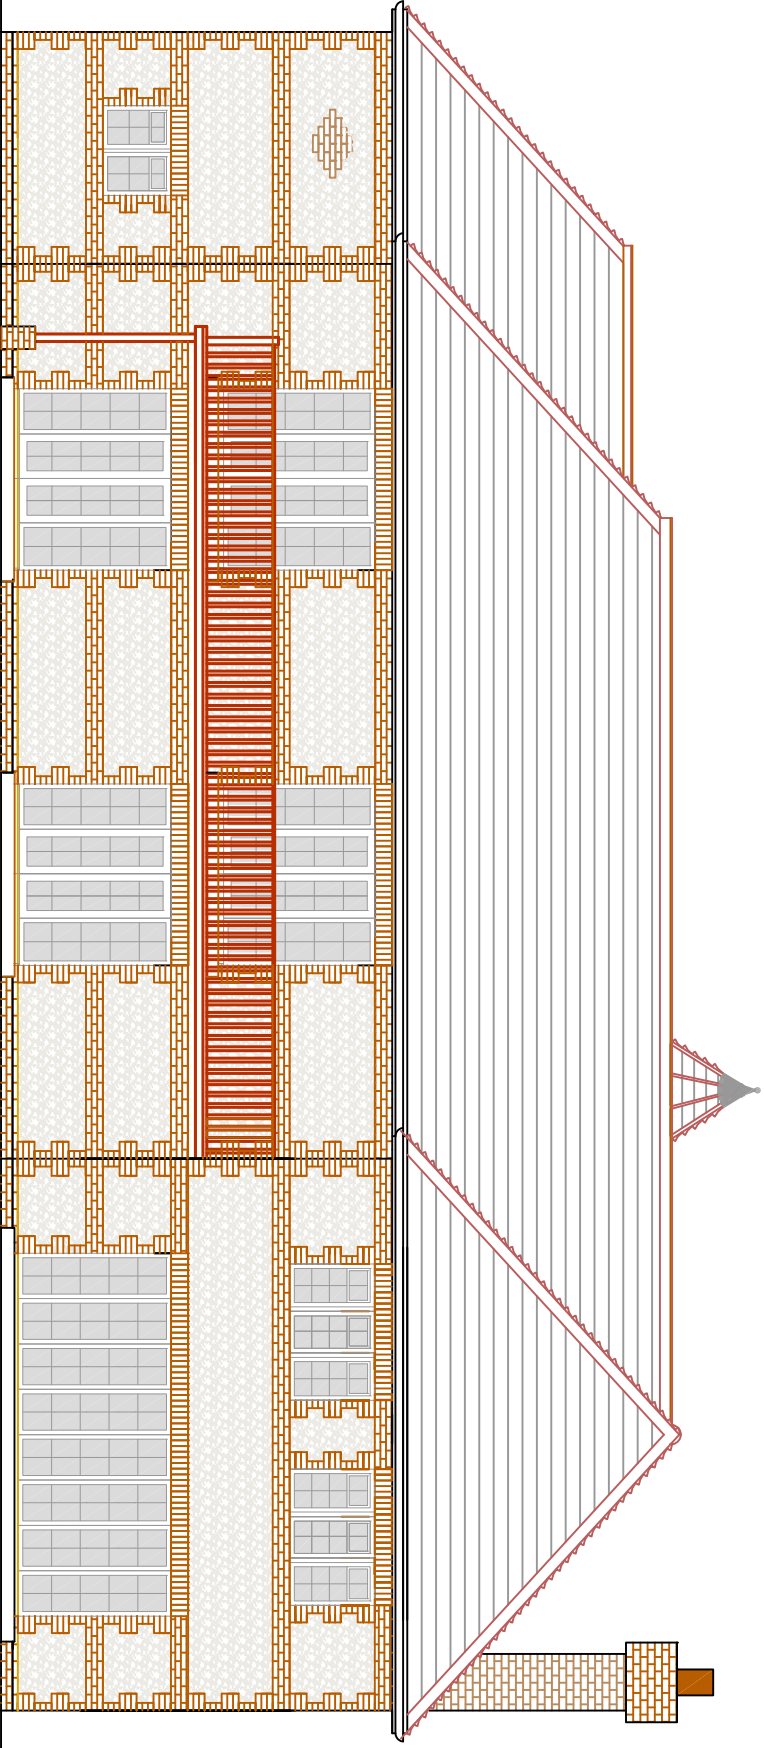

REAR – WEST

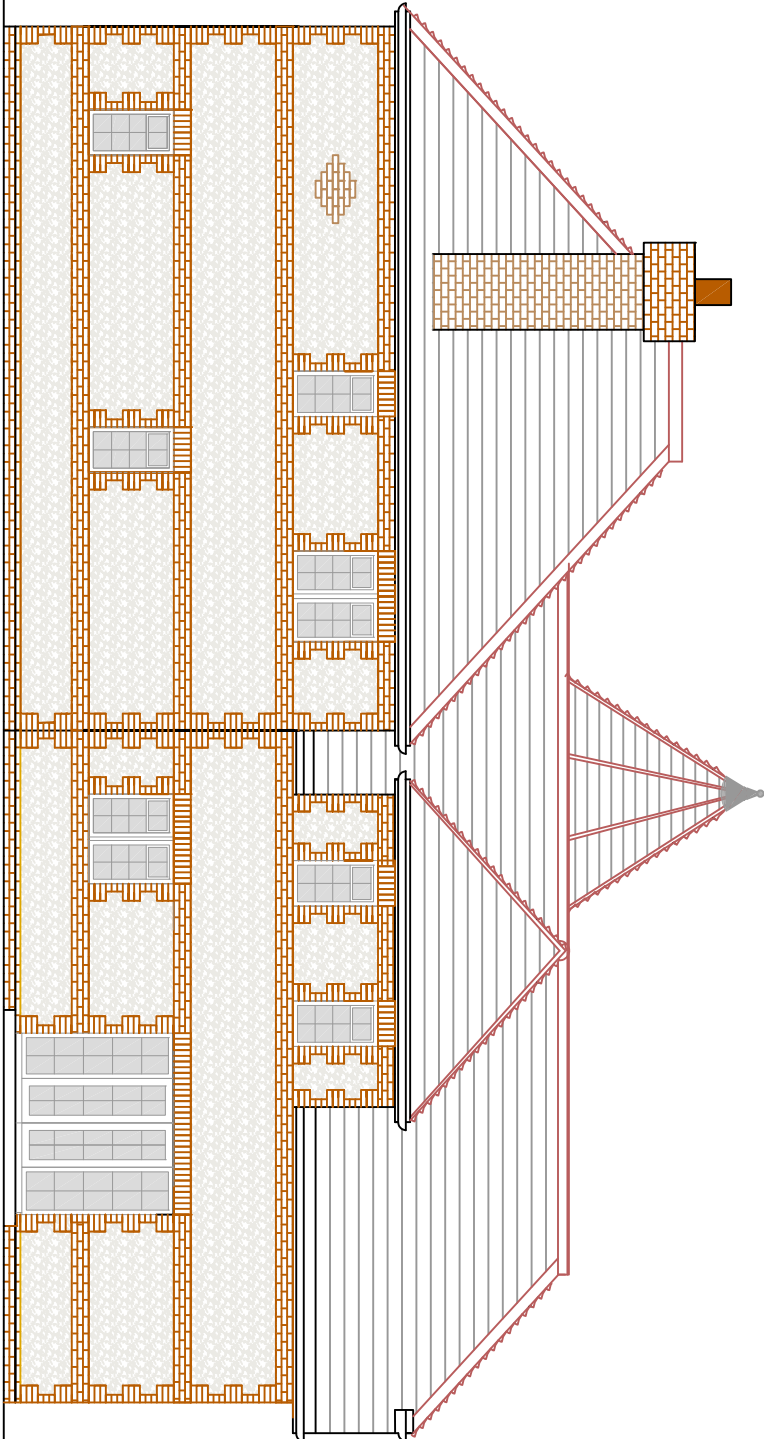

SIDE – SOUTH

PROPOSED ELEVATIONS 1:100

THE WORK IS TO BE CARRIED OUT IN ACCORDANCE WITH THE APPROVAL OF LOCAL AUTHORITY ADMINISTERED BY THE BUILDING CONTROL OFFICER. NO WORK IS TO BE CARRIED OUT PRIOR TO THE RECEIPT OF PLANNING PERMISSION, IF REQUIRED.			
ALL WORKS TO BE CARRIED OUT IN STRICT ACCORDANCE WITH RELEVANT PARTS OF BUILDING REGULATIONS ACT 1984 & 1985 AND ALL SUBSEQUENT REVISIONS TO THE APPROVED DOCUMENT 2000 AND SUBSEQUENT AMENDMENTS.			
ALL EXTERNAL FINISHES TO MATCH EXISTING. NO PART OF NEW BUILDING TO EXCEED BOUNDARY.			
All dimensions to be checked on site prior to commencement of work, except for planning purposes. This drawing is the copyright of CALDOTECH LTD and may not be copied, altered or reproduced in any way without written authority.			
CALDOTECH LTD 41 WILLOWDALE AVE EAST PRESTON WEST SUSSEX BN16 1PL 01903 859176		TREVOR UNSTED 59-61 SEA LAKE RUSTINGTON WEST SUSSEX BN16 2RQ 01903 859090	
PROPOSED HOUSE - ELEVATIONS			
Herons Farm Dappers Lane Angmering BN16 4EN			
CLIENT	Mr. & Mrs Ayling		
Issue	Details	By	Date
SCALE	AS SHOWN on A2		
DATE	18/02/11		
DRAWING NUMBER	9107 /03		