



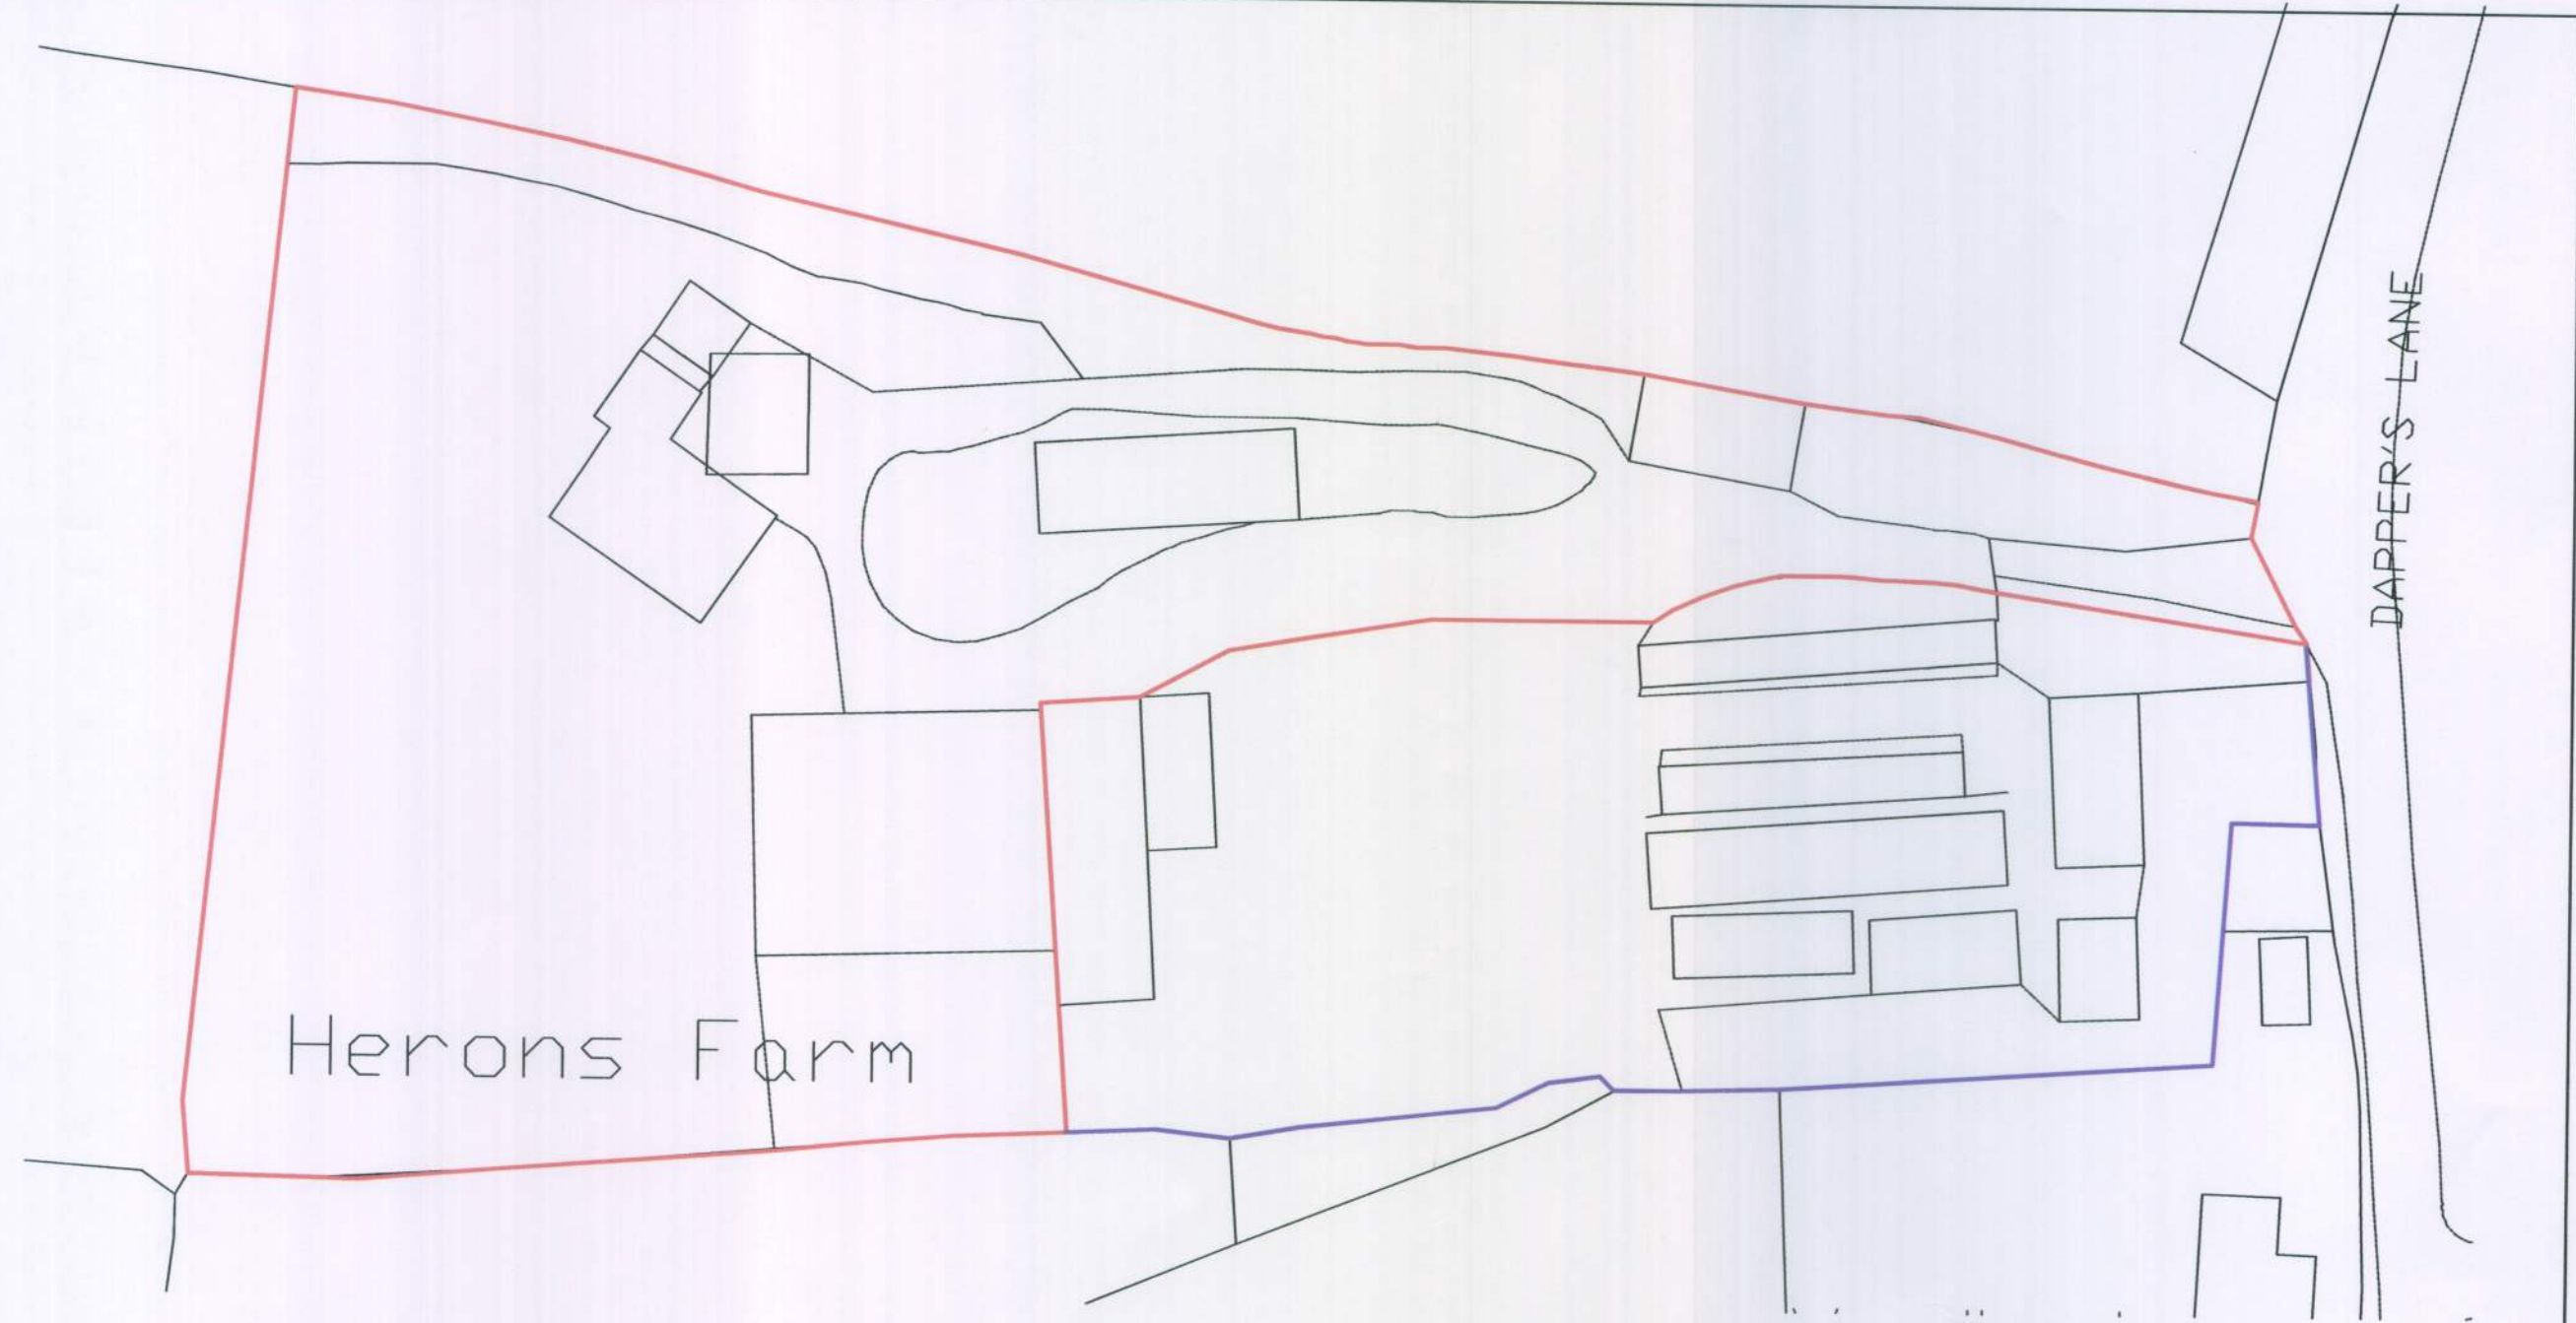


Herons Farm

DAPPER'S LANE

BLOCK 1:500

APPROVED FOR PLANNING	
No.	A 43 11
CUDOTEC LTD	
Received	3.5.11

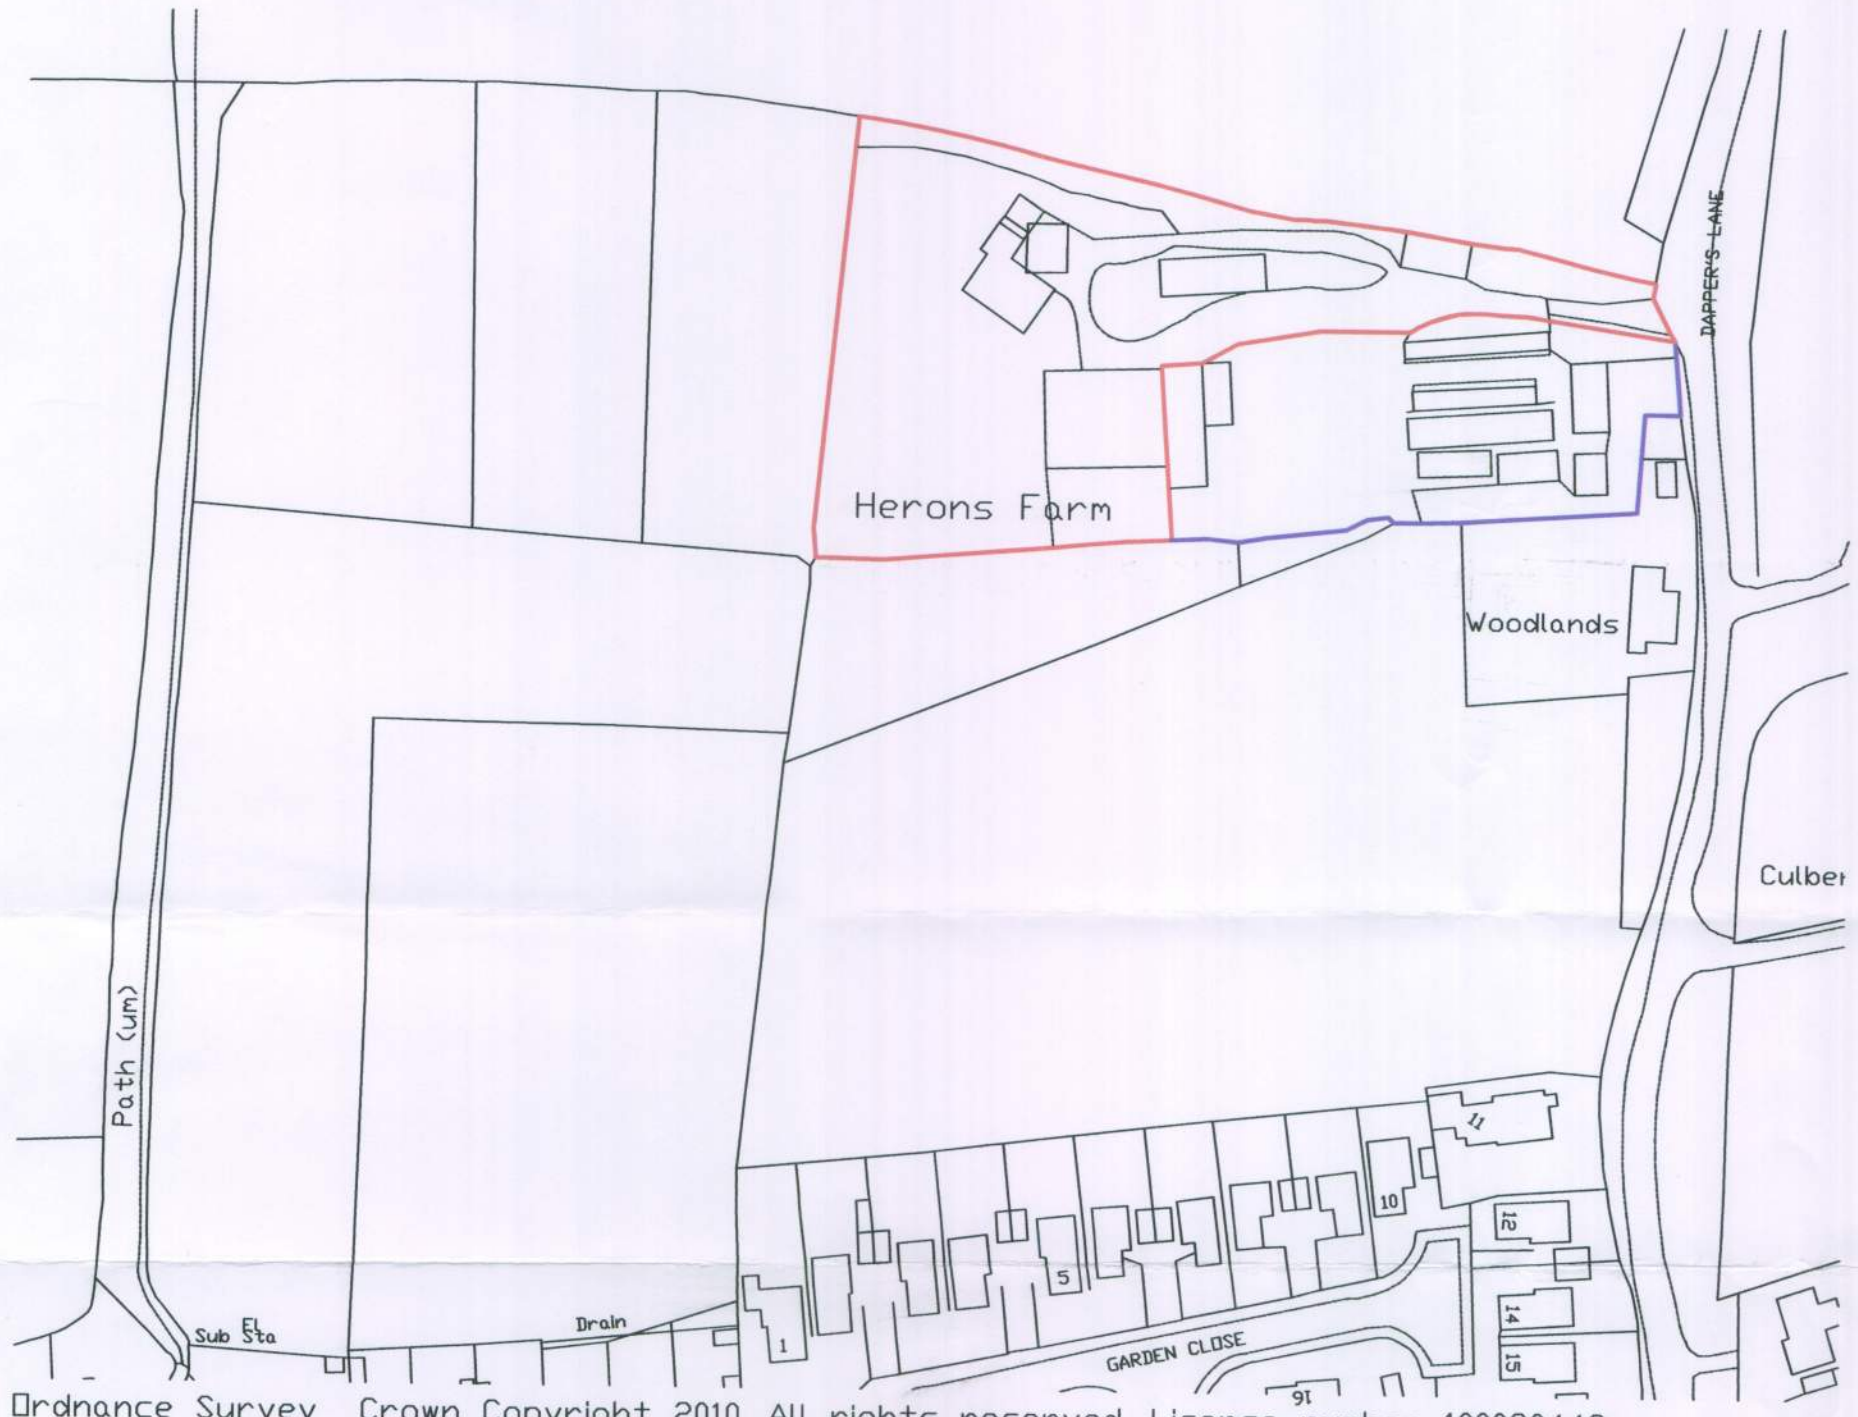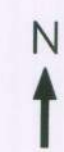

Herons Farm

Woodlands

Culbert

Ordnance Survey Crown Copyright 2010. All rights reserved. Licence number 100020449

LOCATION 1:1250

THE WORK IS TO BE CARRIED OUT IN ACCORDANCE WITH THE APPROVAL OF LOCAL AUTHORITY ADMINISTERED BY THE BUILDING CONTROL OFFICER
NO WORK IS TO BE CARRIED OUT PRIOR TO THE RECEIPT OF PLANNING PERMISSION, IF REQUIRED.

ALL WORKS TO BE CARRIED OUT IN STRICT ACCORDANCE WITH RELEVANT PARTS OF BUILDING REGULATIONS ACT 1984 & 1985 AND ALL SUBSEQUENT REVISIONS TO THE APPROVED DOCUMENT 2000 AND SUBSEQUENT AMENDMENTS.

ALL EXTERNAL FINISHES TO MATCH EXISTING.

NO PART OF NEW BUILDING TO EXCEED BOUNDARY.

All dimensions to be checked on site prior to commencement of work, except for planning purposes.

This drawing is the copyright of
CALDOTE LTD
and may not be copied, altered or reproduced in any way without written authority.

CALDOTE LTD 41 WILLOWHAYNE AVE EAST PRESTON WEST SUSSEX BN16 1PL 01903 859176	TREVOR UNSTED 59-61 SEA LANE RUSTINGTON WEST SUSSEX BN16 2RQ 01903 859090
---	---

LOCATION & BLOCK

Herons Farm
Dappers Lane
Angmering
BN16 4EN

CLIENT **Mr & Mrs Ayling**

R2	Amend Boundary lines	EG	26/4/11
R1	Amend Boundary lines	EG	13/4/11
Issue	Details	By	Date

SCALE **AS SHOWN**
DATE **2/8/10**
DRAWING NUMBER **9107/01 R2**