


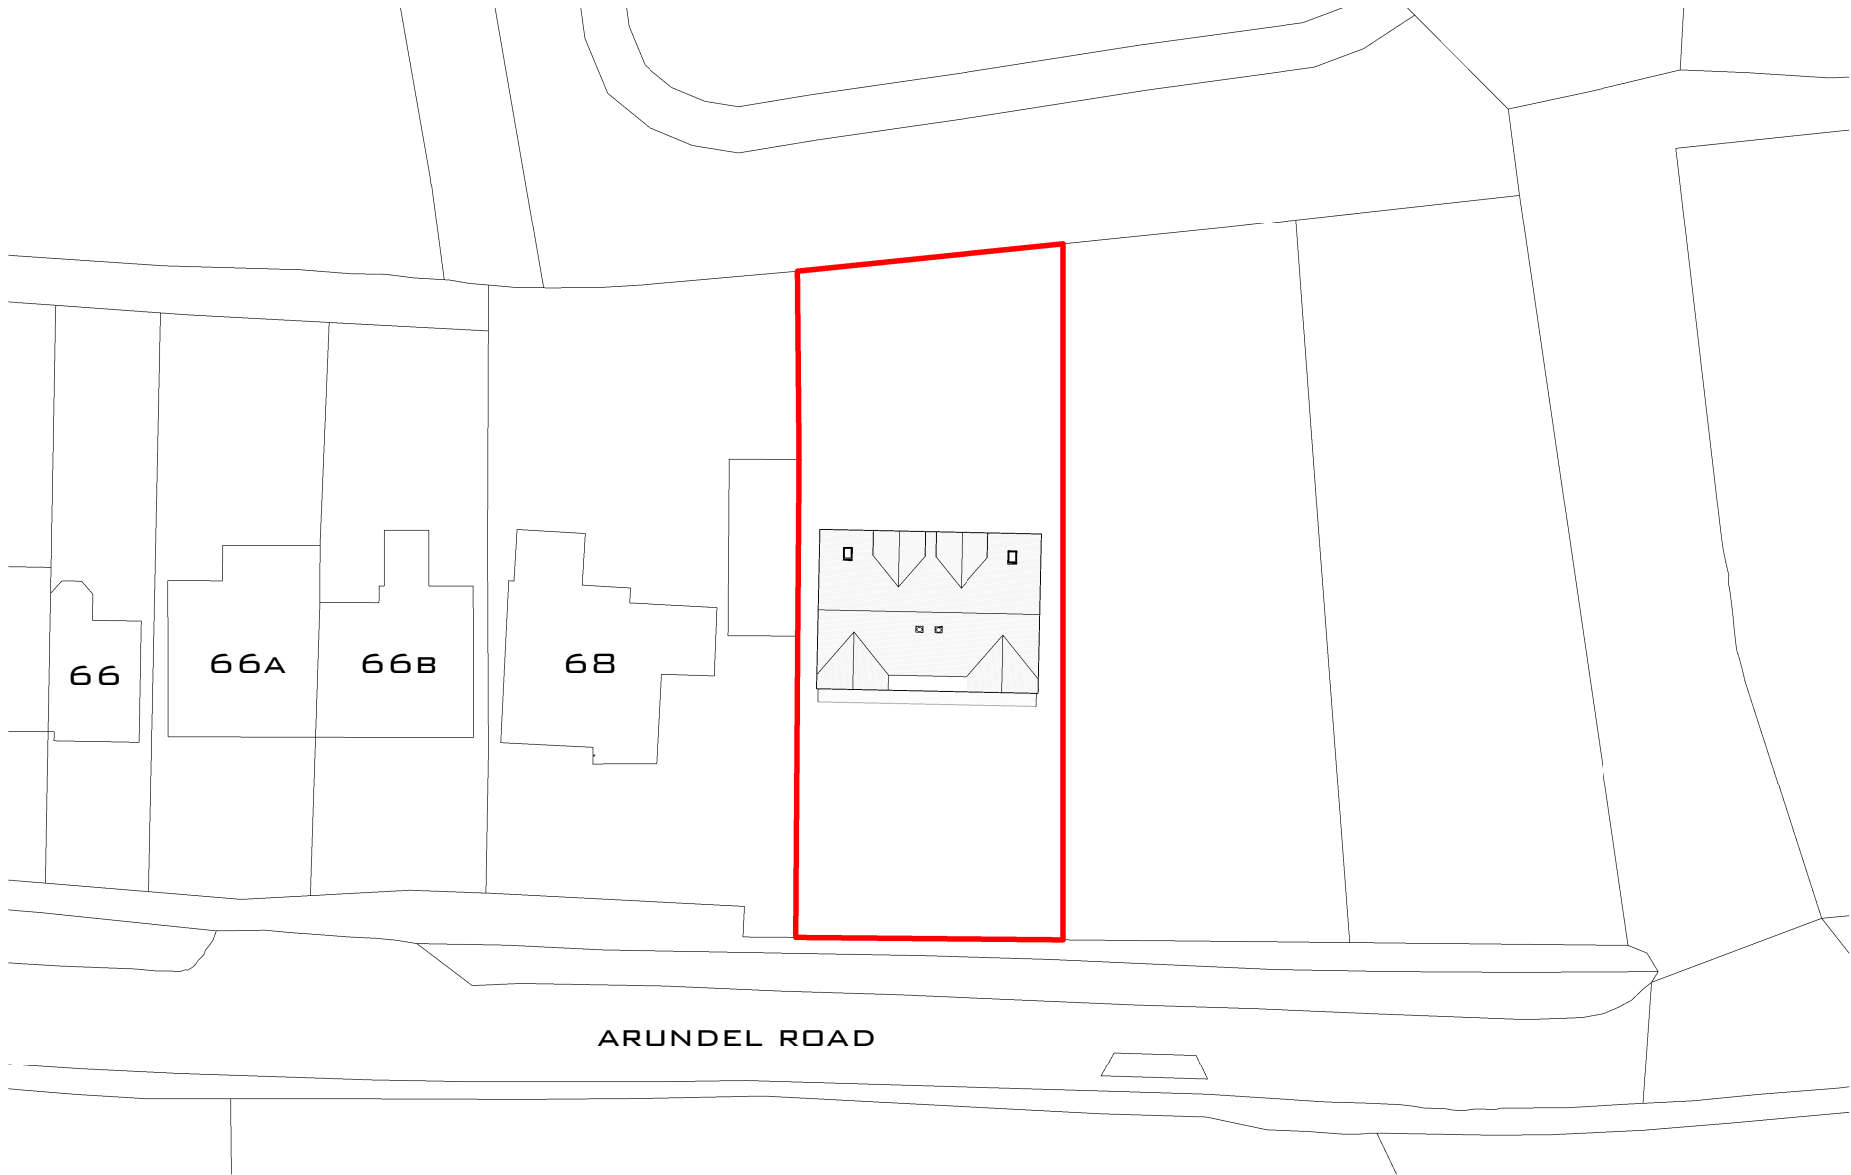

NOTES:

- ALL DIMENSIONS ARE IN MM, UNLESS STATED OTHERWISE
- ANY ERRORS OR OMISSIONS TO BE NOTIFIED TO CITYZEN IMMEDIATELY
- CITYZEN IS NOT RESPONSIBLE FOR ANY BUILDING WORK THAT IS CARRIED OUT ON SITE

DRAWINGS SHOULD ONLY BE SCALED FOR PLANNING PURPOSES, DO NOT SCALE FROM THIS DRAWING FOR CONSTRUCTION PURPOSES

LEGEND

— LINE OF BOUNDARY

LAYOUT, FOOTPRINT, SCALE, RIDGE HEIGHT & GENERAL DESIGN AS PER OUTLINE PLANNING APPROVAL A/31/18/OUT

MINOR REVISIONS TO INTERNAL LAYOUT MADE & CLARIFICATION OF MATERIALS/APPEARANCE, LANDSCAPING & ACCESS PROVIDED

PROPOSED SITE BLOCK PLAN

1 : 500 @ A3

B	16.11.18	APPROVAL OF RESERVED MATTERS	RS	RS	RS
A	08.06.18	FOOTPRINT REDUCED	RS	RS	RS
REV	DATE	REVISION	DRAWN	CHECKED	APPROVED

PLANNING

0M 10M 20M 30M 40M 50M
SCALE BAR @ 1:500



SCALE:
AS INDICATED @ A3

CLIENT:
CHESTERMAN HOMES

DESIGNER:
ROMAN SCHNECKER

PROJECT:
LAND TO THE NORTH OF
68 ARUNDEL ROAD
ANGMERING
BN16 4LL

©COPYRIGHT CITYZEN LIMITED

TITLE:
PROPOSED SITE BLOCK
PLAN

CITYZEN
ARCHITECTURE | ENVIRONMENT
MARITIME HOUSE
BASIN ROAD NORTH
HOVE
EAST SUSSEX
BN41 1WR
CONTACT@CITYZENDESIGN.CO.UK
WWW.CITYZENDESIGN.CO.UK
01273 915010



DATE:
02.03.18
DRAWING: PROJECT REF - DRG NO. (REVISION)
1802 -PL - 150 - (B)