


This map was produced on 19 March 2020 from the Ordnance Survey National Geographic Database and incorporating surveyed revision available at this date.
This map shows the area bounded by 5062 10, 104 171, 5062 10, 104271, 5063 10, 104271, 5063 10, 104 171.
Reproduction in whole or part is prohibited without the prior permission of Ordnance Survey.
Crown copyright 2020. Supplied by copla ltd trading as UKPlanningMaps.com a licensed Ordnance Survey partner (100054135).
Data licensed for 1 year, expiring 19 March 2021. Unique plan reference: v1 64421 641599712



Produced on 19 March 2020 from the Ordnance Survey National Geographic Database and incorporating surveyed revision available at this date.
This map shows the area bounded by 5062 10, 104 171, 5062 10, 104271, 5063 10, 104271, 5063 10, 104 171.
Reproduction in whole or part is prohibited without the prior permission of Ordnance Survey.
Crown copyright 2020. Supplied by copla ltd trading as UKPlanningMaps.com a licensed Ordnance Survey partner (100054135).
Data licensed for 1 year, expiring 19 March 2021. Unique plan reference: v1 64421 641599712

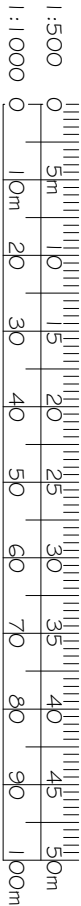

REV. DATE	REVISIONS:	NOTES
© COPYRIGHT EXISTS ON THE DESIGNS AND INFORMATION SHOWN ON THIS DRAWING. DO NOT SCALE FROM THIS DRAWING EXCEPT FOR PLANNING PURPOSES THE CONTRACTOR MUST VERIFY ALL DIMENSIONS ON SITE BEFORE MAKING SHOP DRAWINGS OR COMMENCING WORK OF ANY KIND.		
CLIENT: Mr & Mrs Manning Smith		PROJECT: Madingley, The Thatchway Angmering West Sussex BN164HU
SCALE: 1:1250/500 (A3 ORIGINAL)		DRAWING: Site & Location Plan
DRAWN: MJH DATE: Feb 2020		CHECKED: DATE: BD.189 P01
Tel: 07391898537 E-mail: blockdesignltd@gmail.com		