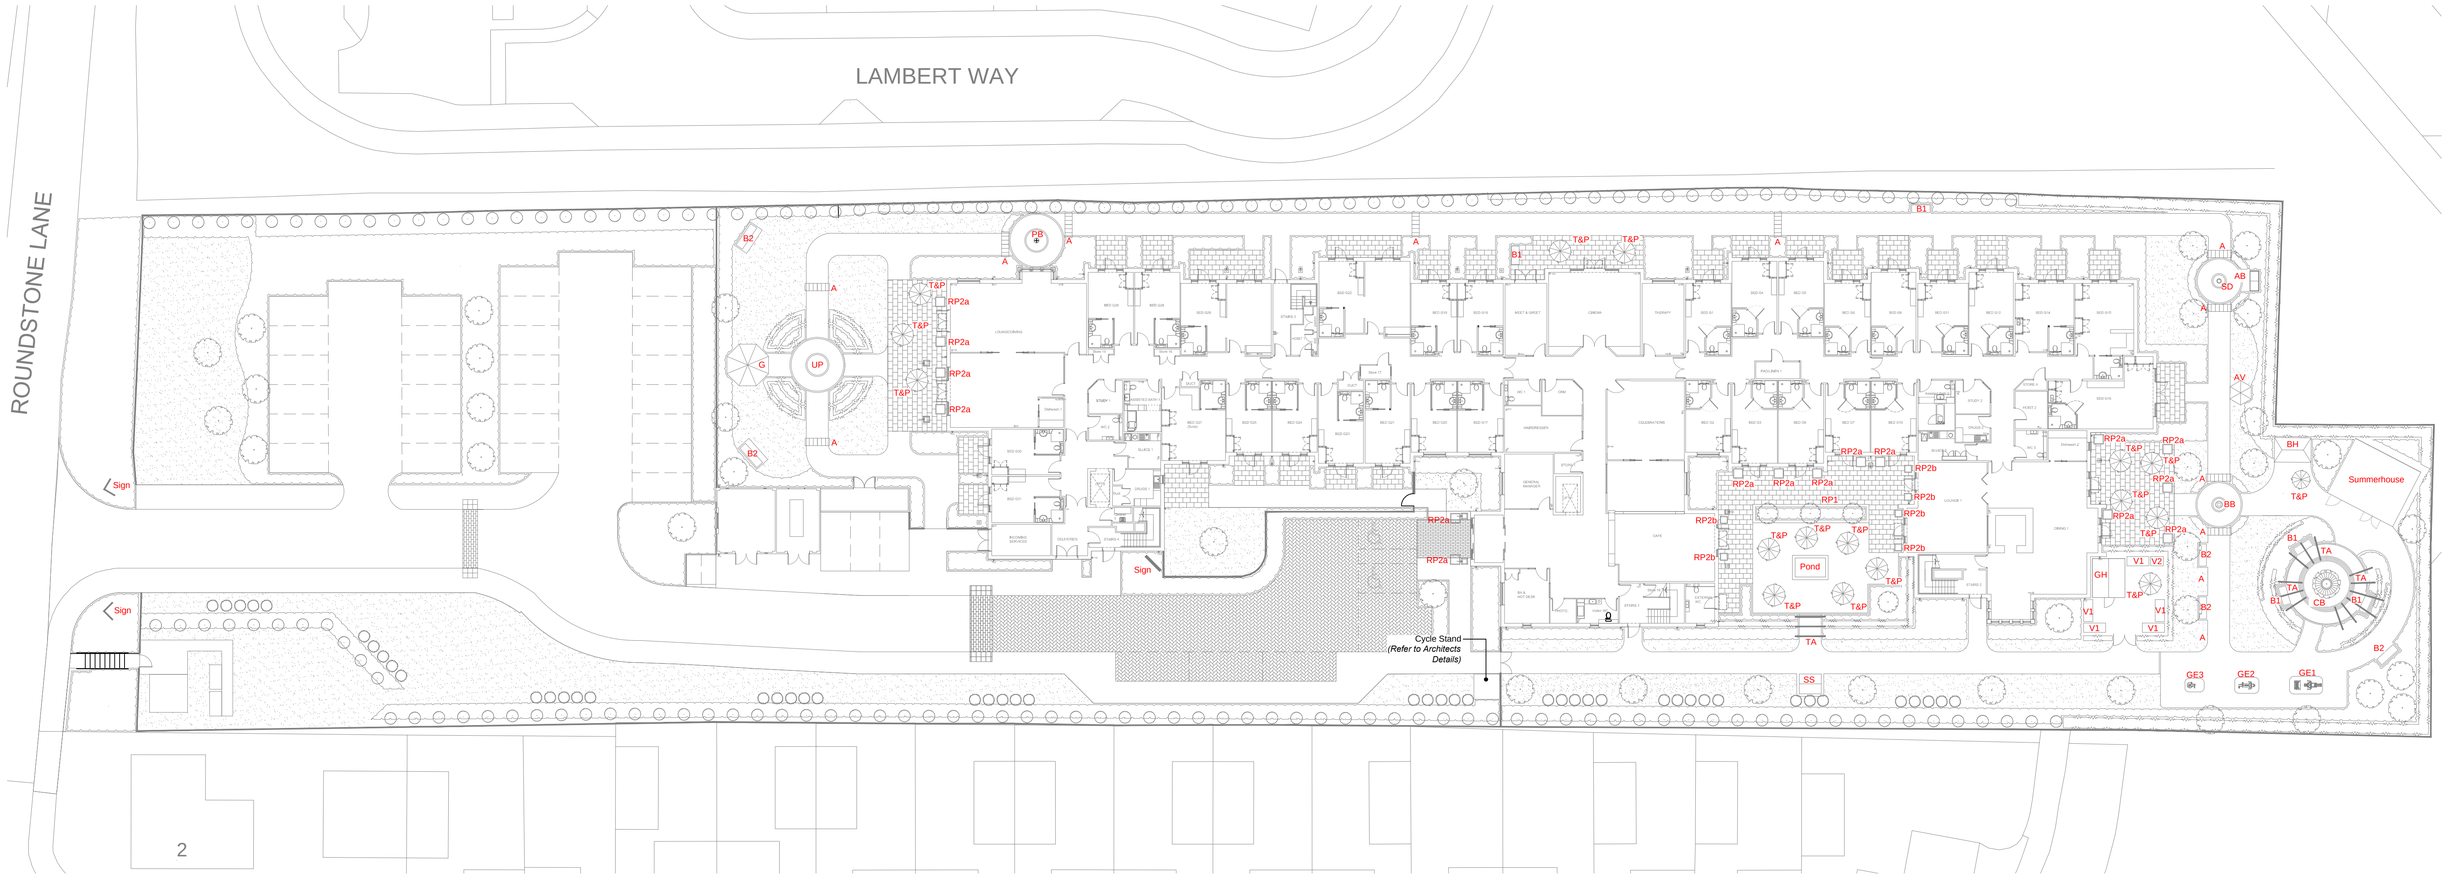


Proposed Features, Structures and Furniture Plan 1:250 @A1

0 1 2 3 4 5 m 10 15 20

NORTH

LEGEND

Proposed Features/Structures/Furniture:

To be read in conjunction with J180649-GC-L-DR-3-001 Landscape General Arrangement Plan

GH — Proposed green house / potting shed
Supplier: Greenhouse Stores
Product: Swallow Rook 8x10 Wooden Potting Shed with left hand door as per supplier options.
Finish: Structure to have painted finish - Summer Green with black ornate door handle, rainwater system and internal staging as supplied by manufacturer.
Size: 2660mm W x 3180mm L

Paint Colour

G — Proposed timber gazebo
Supplier: Rowlinson Garden Products
Product: Buckingham Gazebo
Size: (H) 2780mm x (W)3567mm x (D) 3567mm

AV — Proposed aviary
Supplier: Brownies Bespoke Aviaries
Product: Octagonal Aviary with 150mm kickboard. Aviary to have rear 3 panels fully boarded to allow mounting of nest boxes. Aviary to be painted in Cuprinol Garden Shades Country Cream Colour . Nest box type to be confirmed following confirmation of bird types by client and fabricated by same supplier.
Extras: Enclosure to have several branches and potted plans placed within it to provide natural perches for birds as required.
Size: 1.79m W x 2.9m H

BH — Proposed BBQ hut
Supplier: Oak Timber Structures
Product: Oak Framed BBQ Shelter
Size: 2m (w) x 3m (L) x 3.2m (Overall Height), Roof pitch height 1.1m. Posts to be 150x150mm .
Roof: Structure to have hipped roof type, no boarding with softwood battens and standard cedar roofing shingles.
Sides. Rear and two end sides of structure to have 1.1m timber balustrades as per supplier design.
Footings: Upright posts of structure to be set on 230mm high sandstone staddle stones. Posts to be secured to stone with metal pins and staddle stones to be bedded on cement base 20mm below finished surface level with resin taken up to edge of stone.

Summerhouse — Proposed Summerhouse/ Activity Building with double opening doors to main space. Refer to specialist subcontractor information for design & specification.

SS — Proposed seat with canopy
Supplier: One Garden
Product: Zest Miami Swing 3 Seater with wooden canopy with Stone colour accompanying cushions.
Size: 2.2x1.62x1.8m

AB — Proposed arbour
Supplier: One Garden
Product: Zest Lincoln Arbour with Storage Box with Stone colour accompanying seat cushion
Size: 1.56x0.67x1.99m

B1 — Proposed benches
Supplier: Sloane & Sons
Product: Oxford Teak Garden Bench
Size: 3 Seater 1.5m
Fixing: To be fixed on Resin Bound Gravel Surface using suppliers Hard Surface Anchor Kit.

B2 — Proposed benches
Supplier: Sloane & Sons
Product: Oxford Teak Garden Bench
Size: 4 Seater 1.8m
Fixing: To be fixed on Resin Bound Gravel Surface using suppliers Hard Surface Anchor Kit.

T&P — Proposed Table and Chairs
Detail: Garden table set to specified by Savista
Parsol: Parasol to be heated. Product to be specified Savista

CB — Proposed circular timber tree seat.
Supplier: Cyan Teak Furniture
Product: Circular Tree Seat, Teak Bench
Size: 1800mm dia. x 910mm H

RP1 — Proposed raised brick planter.
Refer to Formal Garden Construction Cross Section drawing J180649-GC-L-DR-3-006 for further details.

RP2a & 2b — Proposed free-standing planters.
Supplier: Taylor Made Planters
Product: Versailles Planter
Finish: Planters to be painted in Cuprinol Garden Shades Mellow Moss Colour.
Size: RP2a - 800x800mm x 600mmH
RP2b - 600x600mm x 600mmH
Fixing: Held under own weight on patio/ resin surfacing.

Pond — Proposed raised brick pond.
Refer to Formal Garden Construction Cross Section drawing J180649-GC-L-DR-3-006 for further details.

SD — Haddonstone Roman Sundial
Colour: Bath
Size: 670mm H x 375mm W
Width at base: 260mm x260mm

BB — *Haddonstone Baluster Bird Bath*
Colour: Bath
Size: 710mm H x 560mm W
Width at base: 260mmx260mm

UP — *Haddonstone West Lodge Urn with 28 inch Elizabethan Plinth*
Colour: Bath
Size: 527mm H x 660mm W
Plinth width at base: 337mmx337mm

TA — Proposed Oak Timber Arches
Size: 2200mm H x 2000mm W, created using 100 x 150mm seasoned oak timber beams & posts.

A — Proposed metal garden arches
Supplier: Harrod Horticulture
Product: Roman Half Lattice Superior Garden Arch
Colour: Black
Size: 2000mm W x 2700m H x 600mm D

V1 & V2 — Proposed potting planters within the gardening club
Supplier: Veg Trug
Product: Classic External Veg Trug Raised Planter
Size: V1 - Medium (1.8m) & V2 - Small (1m)
Colour: Natural

PB — Proposed post box
Supplier: UKAA or similar approved
Product: Reclaimed Cast Iron Post Office Pillar Box
Colour : Red
Size: 73" Tall, of which 20" goes into the ground
15" 19" Wide

GE1 / GE2 / GE3 — Proposed outdoor gym equipment
Supplier: The Great Outdoor Gym Company (TGO)
Product:
GE1: Leg Press TG0870
GE2: Recumbent Bike TG0891
GE3: Hand Bike TG0907

Fixing: To be set on Resin Bound Gravel Surface and secured into the ground in accordance with the manufacturer's (TGO) installation manual.
Design and layout to be reviewed and working drawings to be produced by TGO.

Sign — Proposed external signage. Refer to specialist contractor details for specification and exact location.

Rev.	Changes	Date	Dr.by	Ap.by
B	Updated to suit General Arrangement Plan Rev H	07.02.22	AN	RA
A	Update to suit with revised GA	16.04.20	RA	

Ground Control® Professional Services
Arboriculture
Ecology
Landscape Architecture
GIS & Mapping
Ground Control Ltd, Kingfisher House, Radford Way, Billericay, Essex CM12 0EQ
T: 01277 650 697 E: info@ground-control.co.uk www.ground-control.co.uk

Client
Hallmark Care Homes

Project (Address)
Proposed Care Home
Pound Place
Round Stone Road, Angmering

Drawing title
Proposed Features, Structures and Furniture
Layout Plan

Date	Drawn by	Checked by	Scale(s)
February 2020	MK	RA	1:250 @ A1

Drawing No.	Rev	Issue status
J180649-GC-L-DR-3-005	B	Planning

Notes:
1. © This drawing is the copyright of Ground Control Ltd and cannot be reproduced in any form without express consent of the company.
2. Do not scale off this drawing. All written dimensions are to be checked on site prior to commencing works.
3. All discrepancies, errors or omissions are to be reported for clarification before proceeding.

ARUN DISTRICT COUNCIL A3/22/PL