
Ordnance Survey® PRINT OUT @ 1:2500

Superplan Data®

Option 1

Site-centred

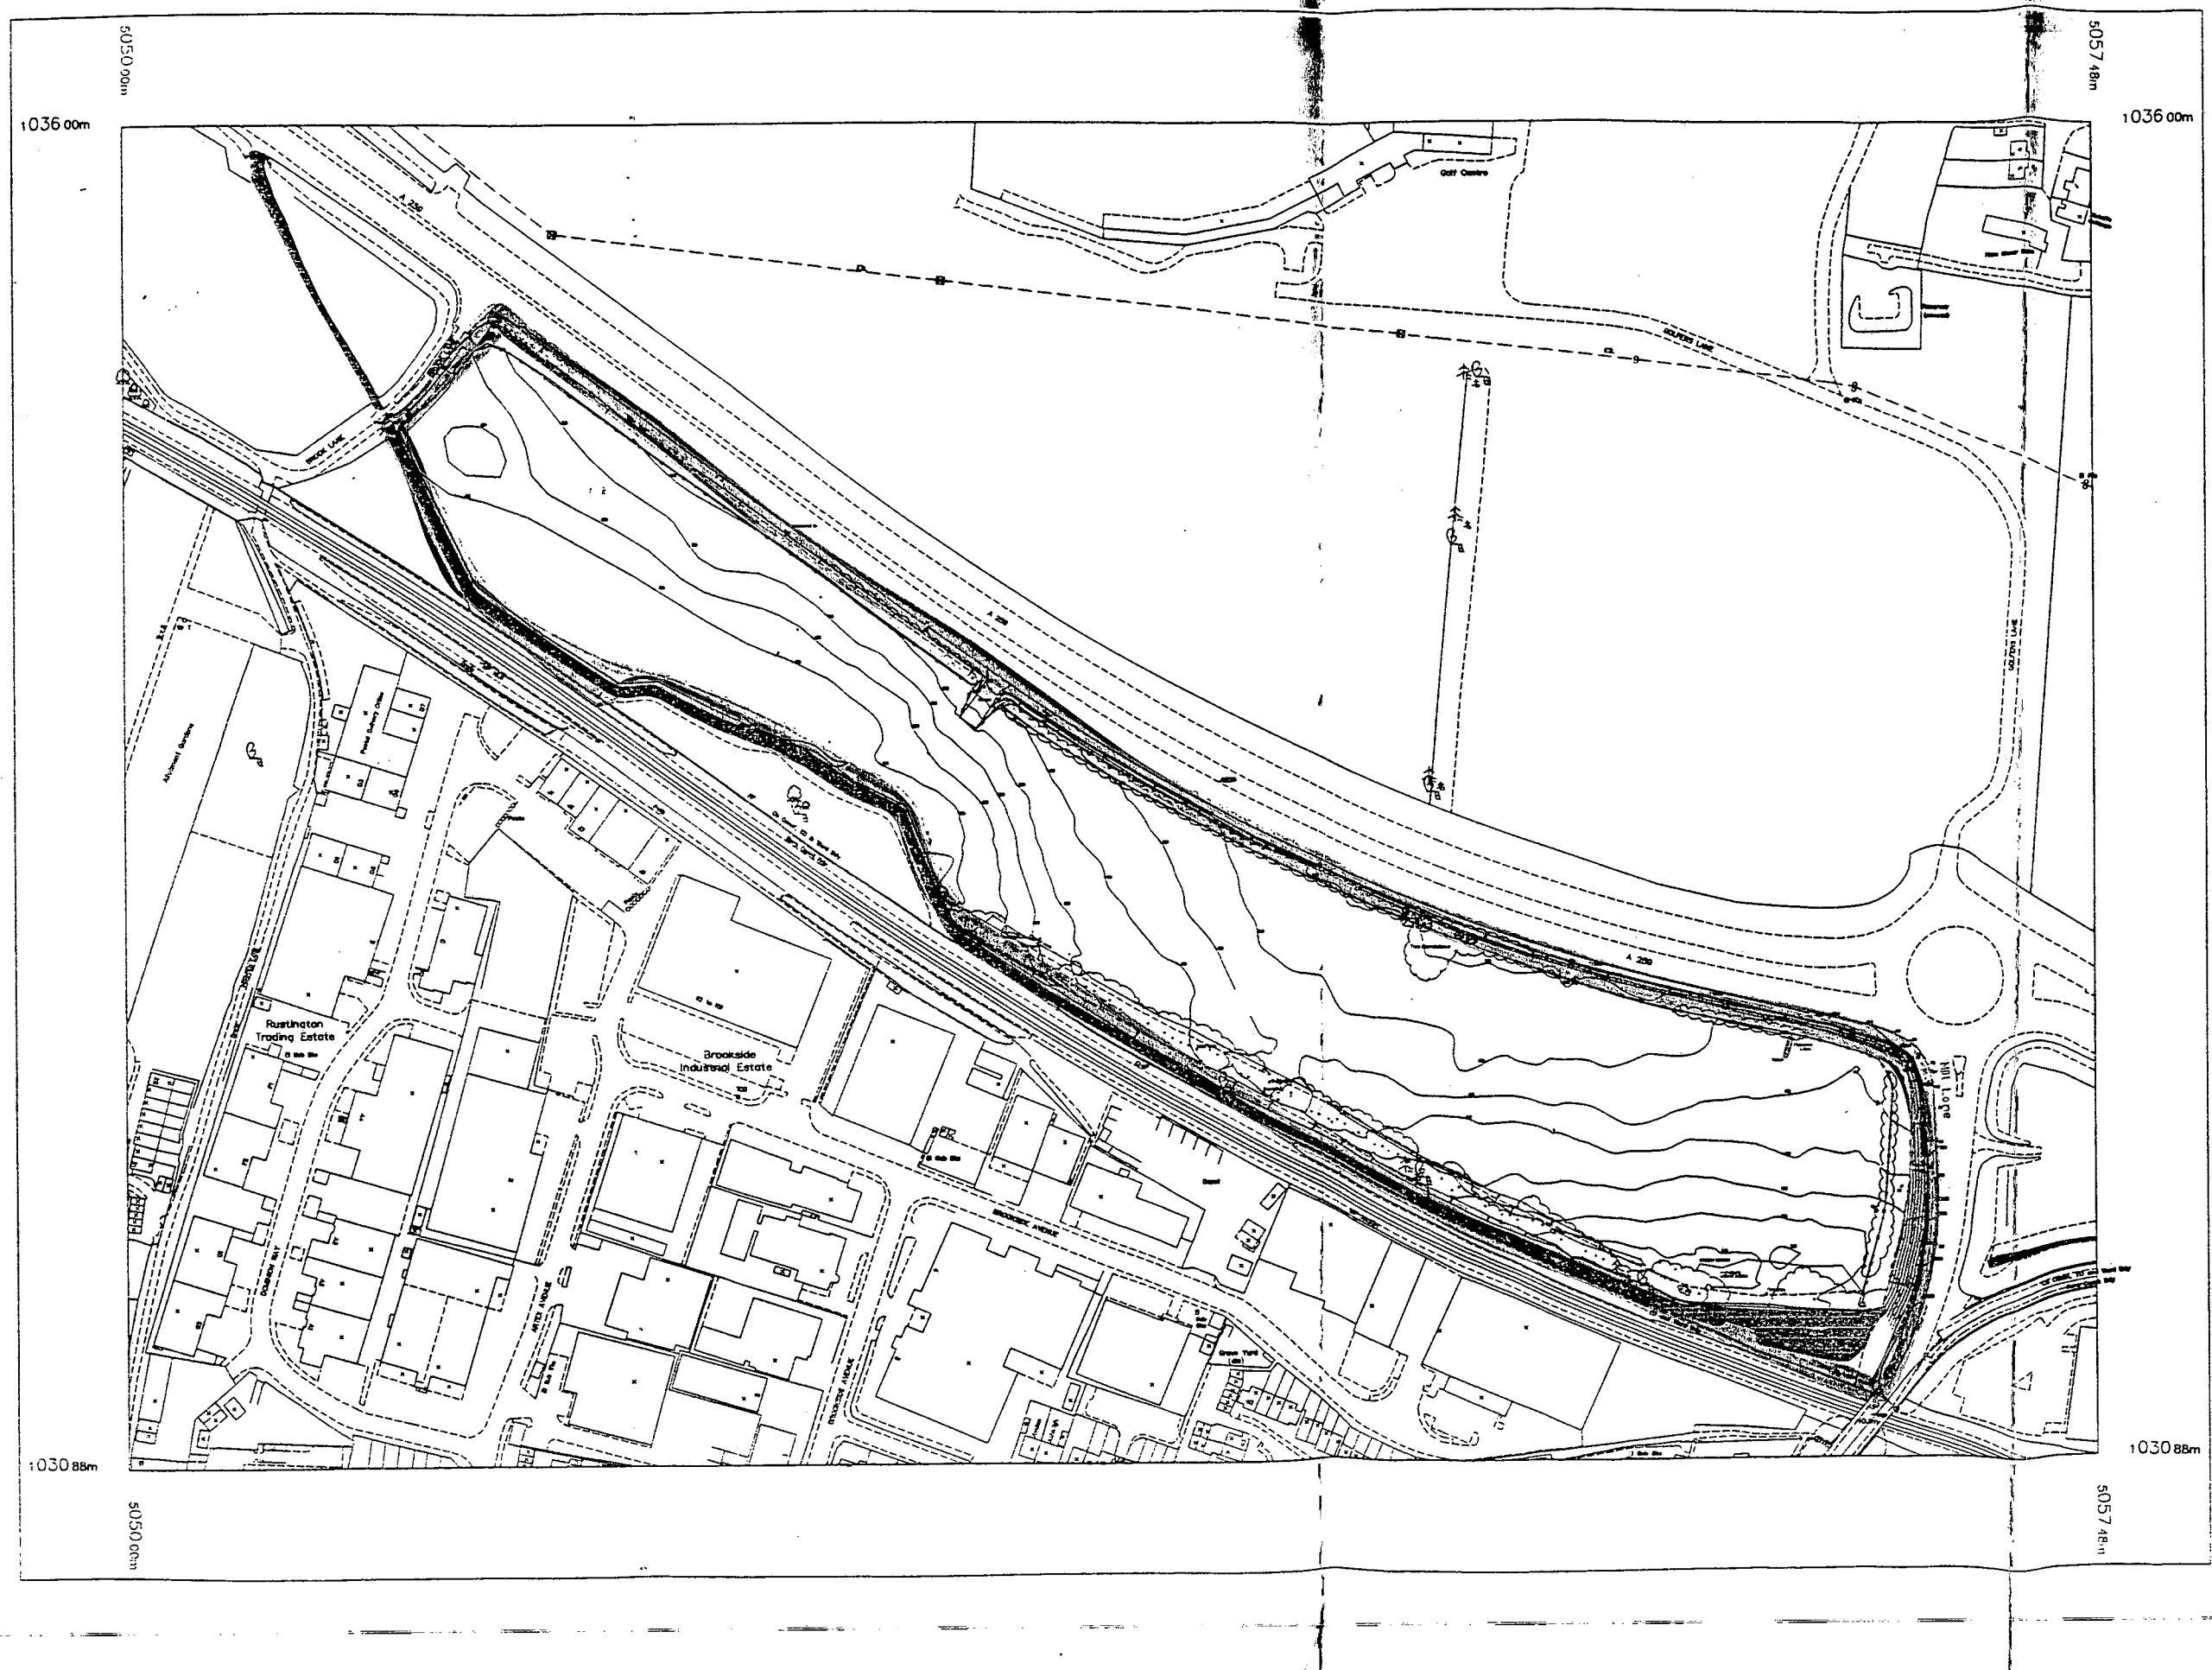

ARUN DISTRICT COUNCIL

No. A 44 06

RECEIVED 27/3/06

Produced 05 Jan 2006 from Ordnance Survey digital data and incorporating surveyed revision available at this date. © Crown Copyright 2001

Reproduction in whole or in part is prohibited without the prior permission of Ordnance Survey.

Ordnance Survey and Superplan Data are registered trade marks of Ordnance Survey the national mapping agency of Great Britain

This Superplan product does not contain all recorded map information.

20 0 20 40 60 80 100

Metres

Centre Coordinates: 505374 103344

Supplied by: Sussex Stationers

Serial Number: 18108990

This product contains data surveyed at one or more of the following scales: 1/1250, 1/2500 & 1/10000.

National Grid sheet reference at centre of this Superplan: TQ0503SW

The representation of a road, track or path is no evidence of a right of way.

Heights are given in metres above Datum.

The alignment of tunnels is approximate.

PROPOSED CAR RETAIL DEVELOPMENT SITE

Location Plan
1: 2500

Field South of A259
Mill Lane, Angmering

ARUN DISTRICT COUNCIL:A/44/06/ 27/03/2006