


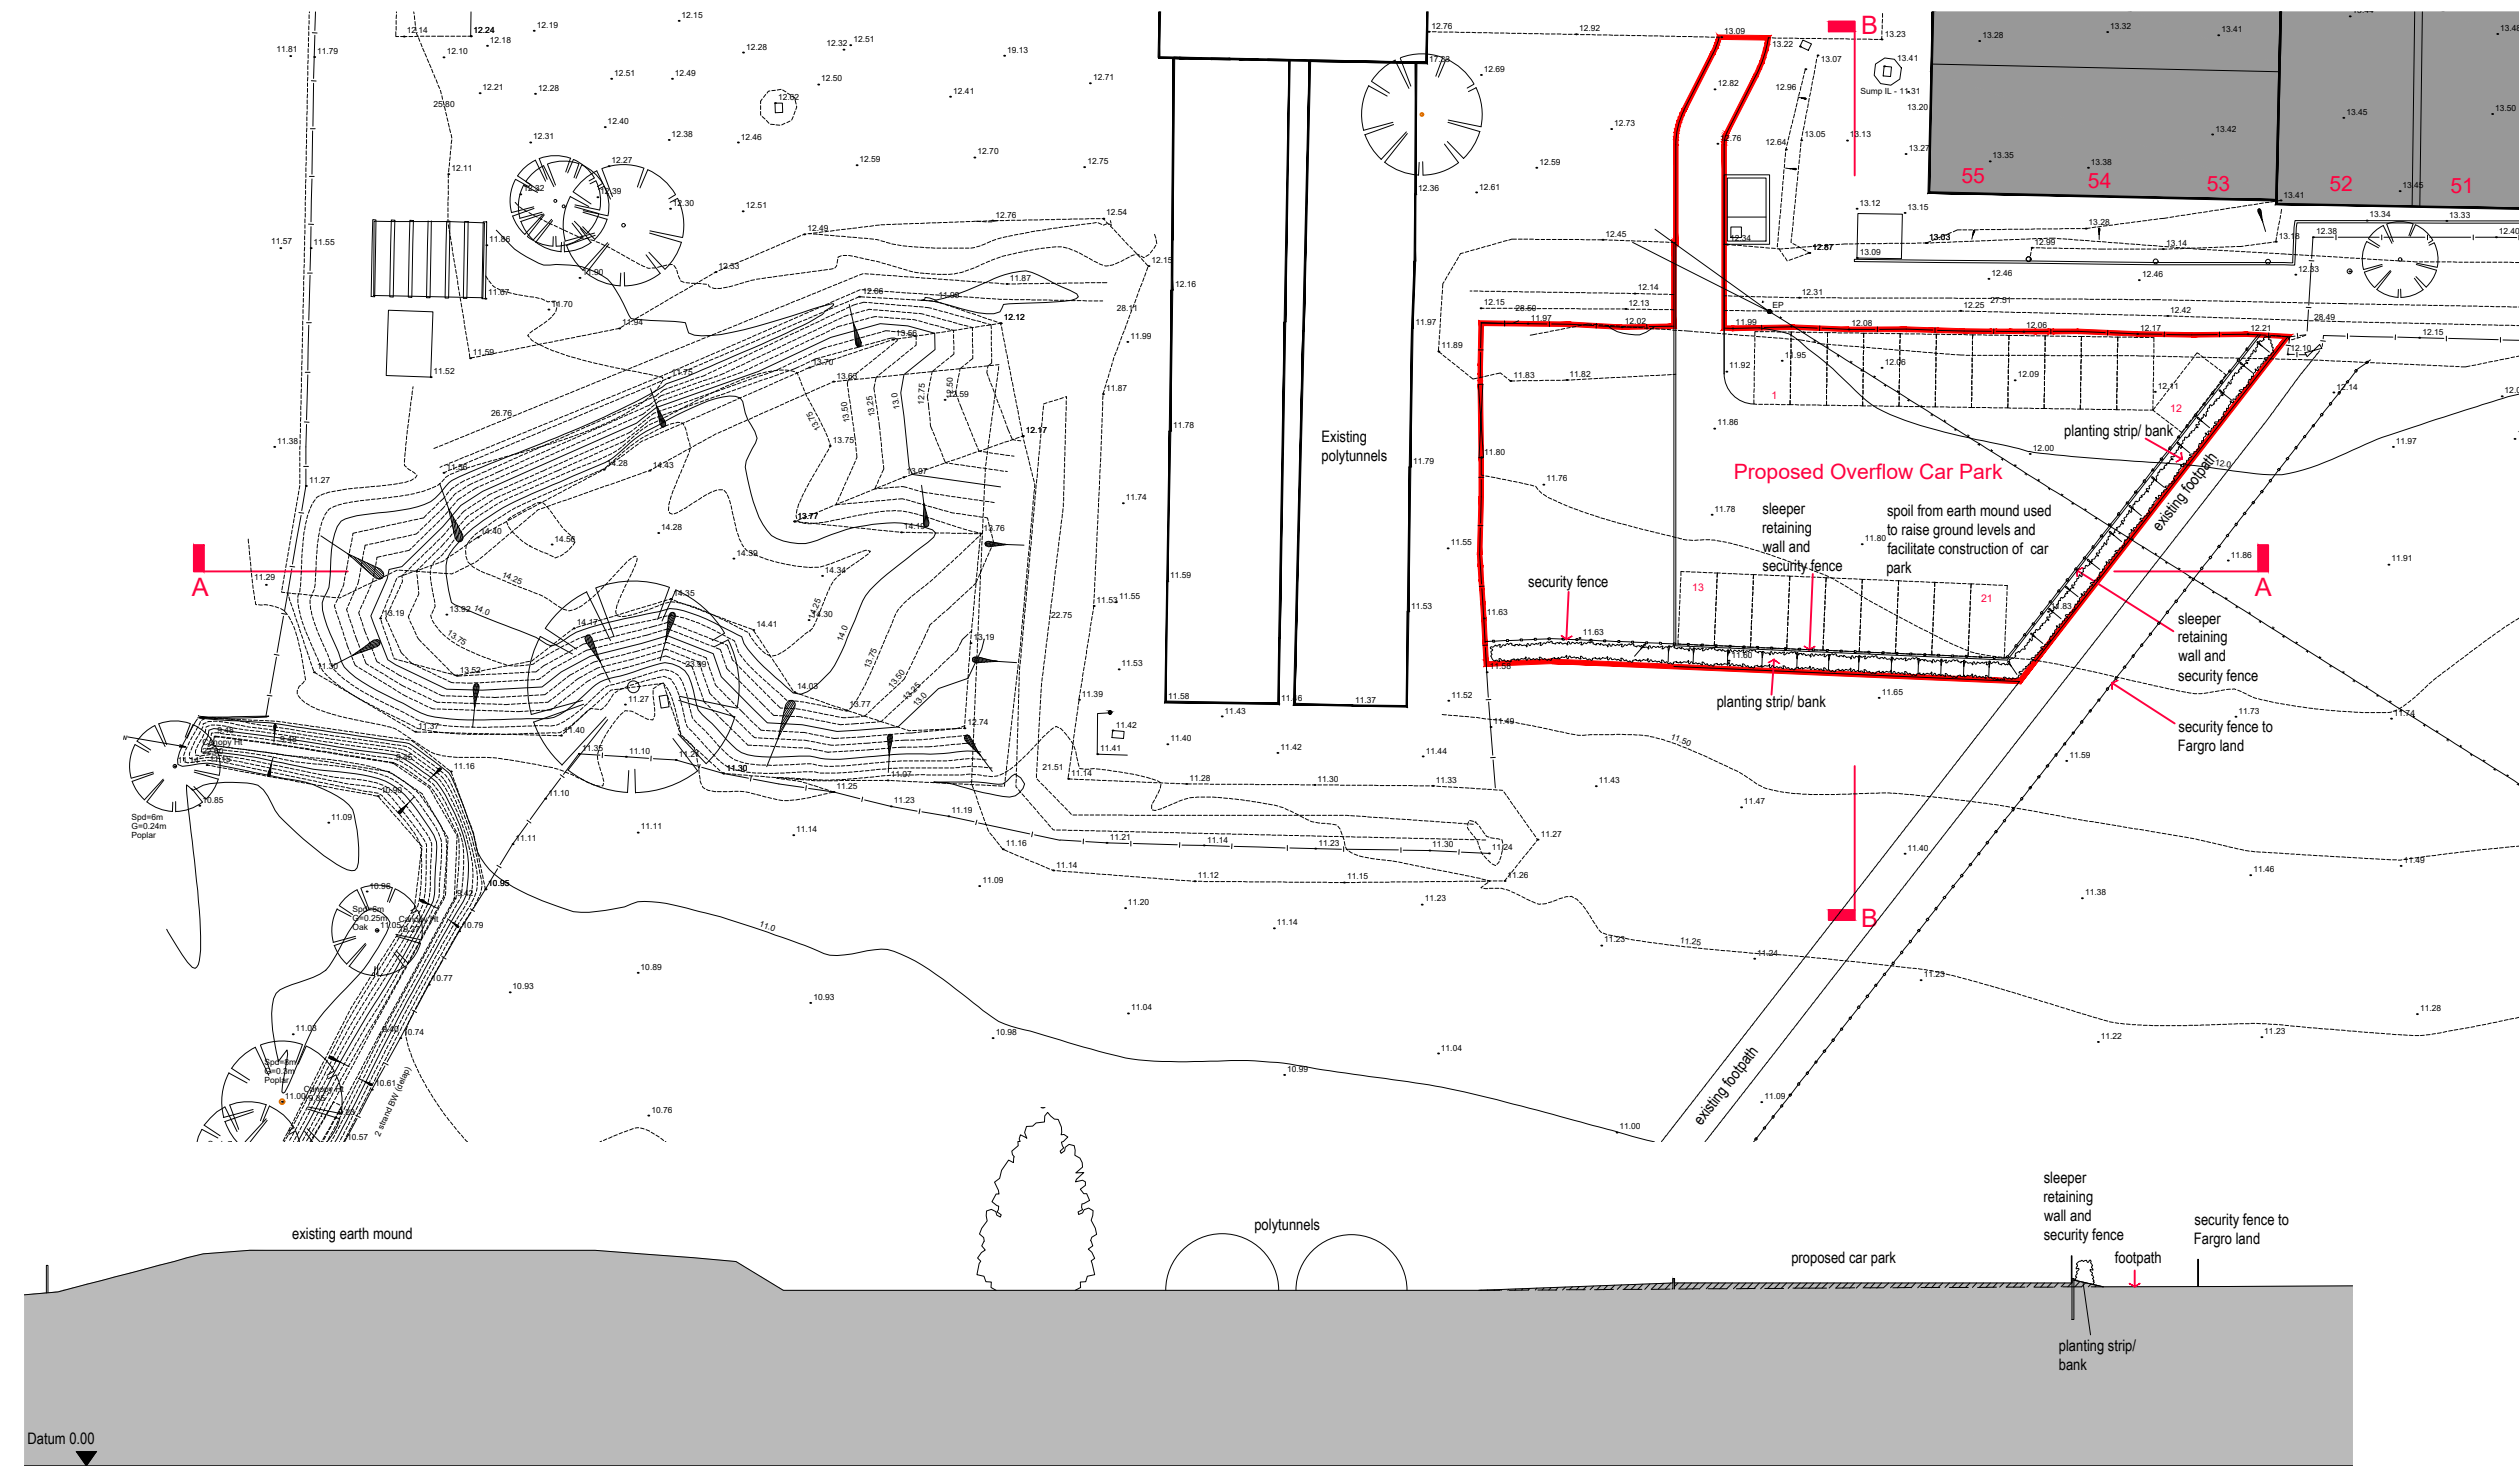


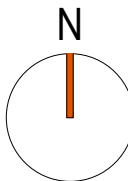

SECTION AA

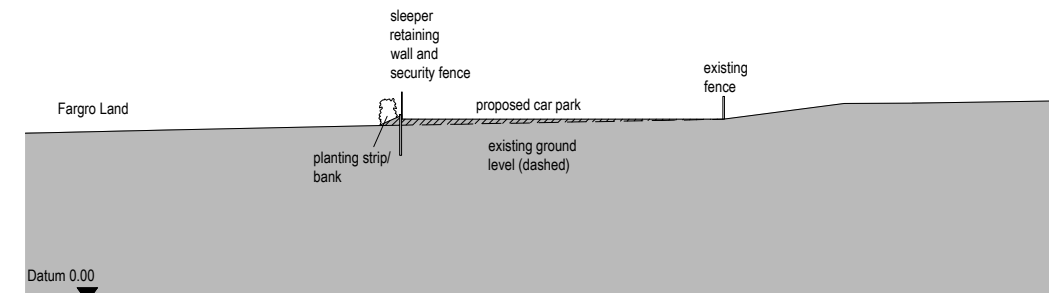

SECTION BB

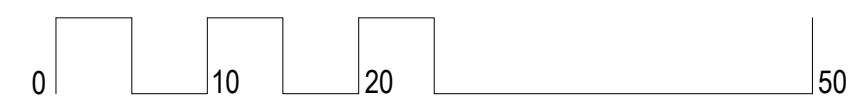

notes © Copyright Reserved 1. This drawing is the copyright of vision architects limited 2. DO NOT copy, alter or reproduced in any way or pass to a third party without written authority 3. DO NOT scale these drawings - dimensions to be checked on site prior to commencing any work 4. READ in conjunction with other Consultants documentation & drawings regarding this project 5. DISCREPANCIES should be reported in writing to the project architect or engineer immediately MODEL FILE REFERENCE- 17029-A-P-PL ARUN DISTRICT COUNCIL A/44/18/PL	C Scheme amended 2018.03.20 AJC AJC B Fences and planting added 2018.03.02 AJC AJC A Red line added/ Planning Issue 2018.02.26 AJC AJC P2 Amended to reflect comments received 2018.01.29 AJC AJC P1 Preliminary Issue. 2017.12.05 AJC AJC rev. description date by ch	scale: 1:500 @ A3 client: Vinery Management Limited date: December 2017 project: The Vinery, Arundel Road, Poling, Arundel, West Sussex. BN18 9PY. drawn: AJC drawing: Proposed Site Layout & Sections checked: AJC status: PLANNING	wessex house upper market street eastleigh hampshire SO50 9FD t: 01794 830660 e: enquiries@vision-architects.org.uk vision architects drawing No: 17029-A-PL22 revision: C
--	--	--	--