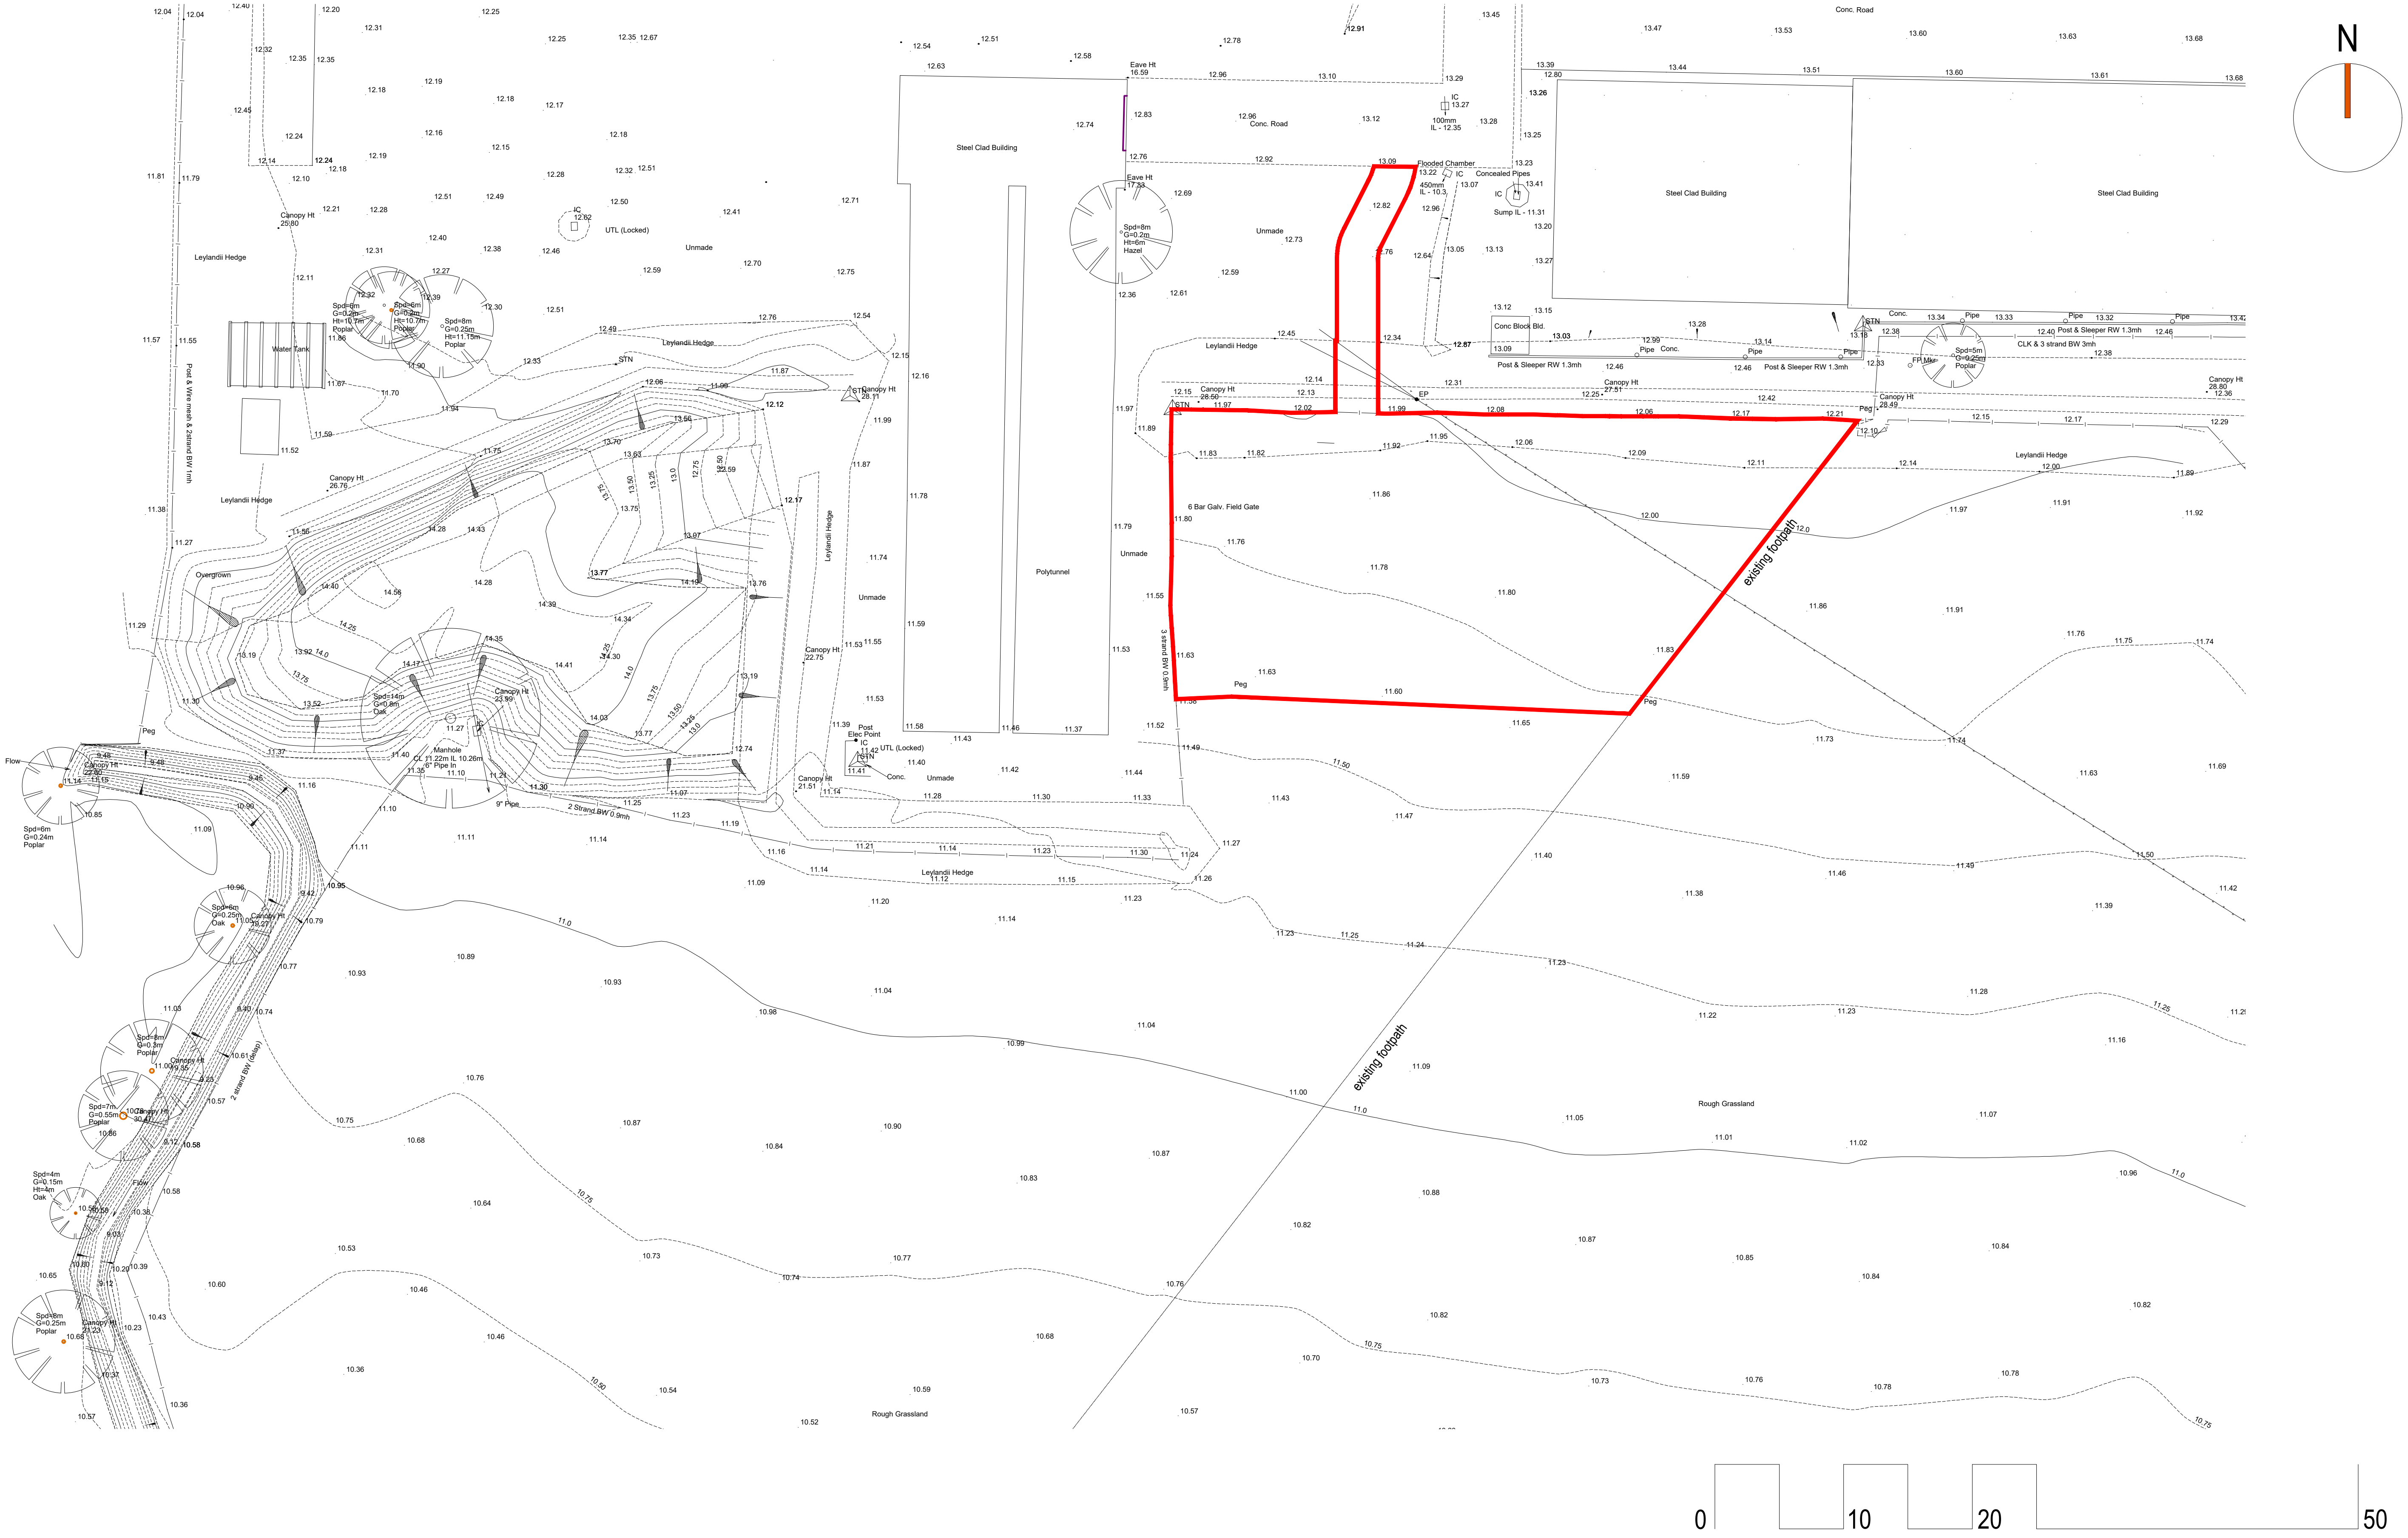


notes

Ⓒ Copyright Reserved

1. This drawing is the copyright of **vision architects limited**
2. DO NOT copy, alter or reproduced in any way or pass to a third party without written authority
3. ~~DO NOT scale these drawings - dimensions to be checked on site prior to commencing any work~~
4. READ in conjunction with other Consultants documentation & drawings regarding this project
5. DISCREPANCIES should be reported in writing to the project architect or engineer immediately

MODEL FILE REFERENCE- 17029-A-P-PL

ARUN DISTRICT COUNCIL A/44/18/PL

rev.	description	date	by	ch
B	Red line amended.	2018.03.20	AJC	AJC
A	Planning Issue.	2018.03.05	AJC	AJC

scale: 1:500 @ A3

date: March 2018

drawn: AJC

checked: AJC

client: Vinery Management Limited

project: The Vinery, Arundel Road, Poling, Arundel, West Sussex. BN18 9PY.

drawing: Existing Site Layout

status: PLANNING

wessex house upper market street eastleigh hampshire SO50 9FD
t: 01794 830660 e: enquiries@vision-architects.org.uk

vision architects

drawing No: 17029-A-PL23 revision: B