
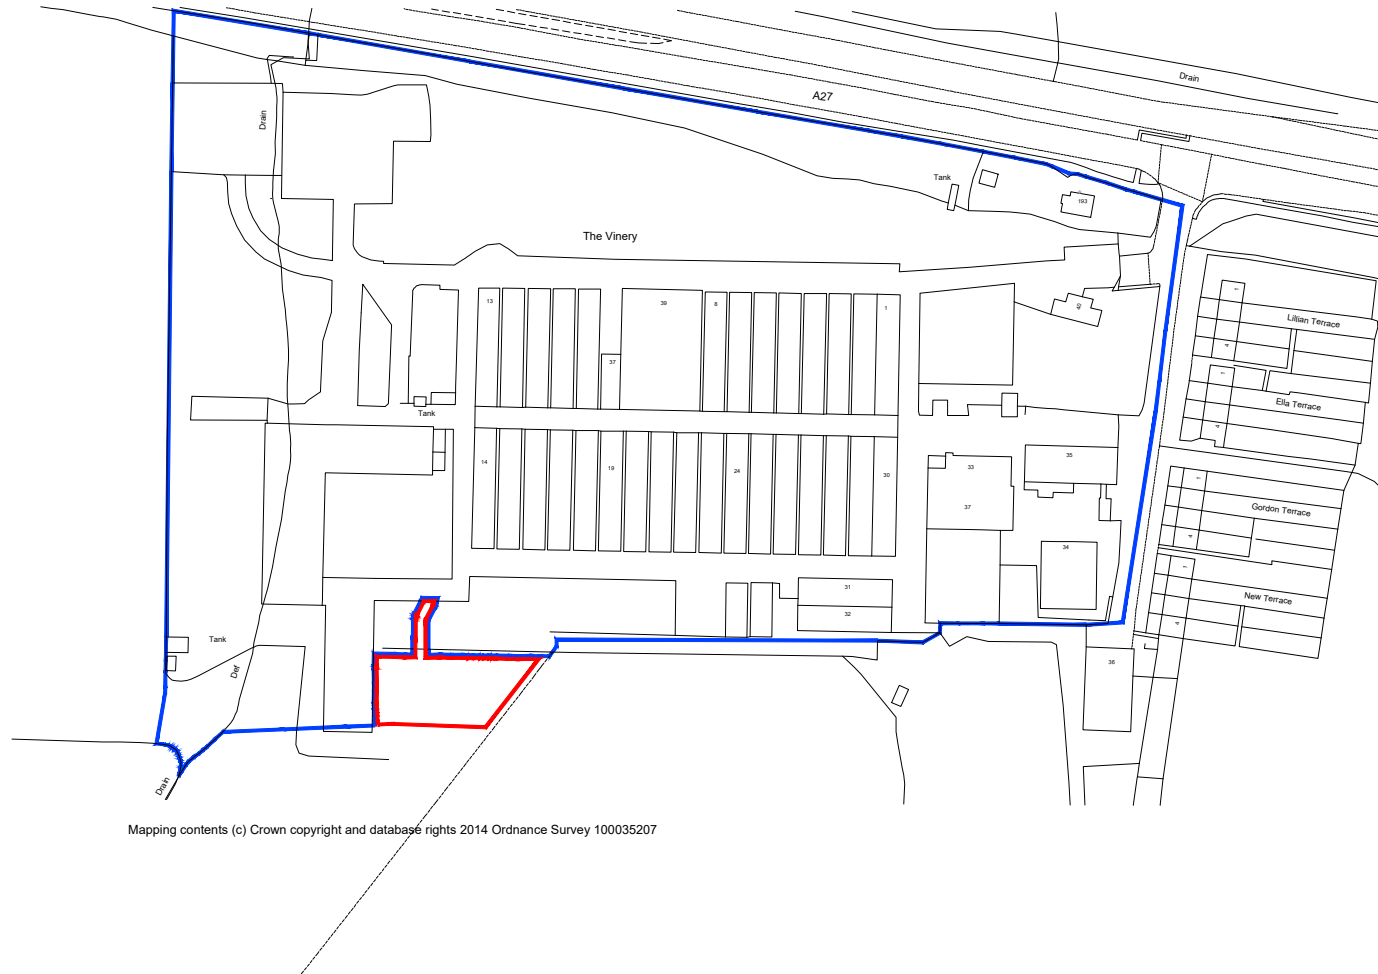


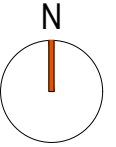

Mapping contents (c) Crown copyright and database rights 2014 Ordnance Survey 100035207

0 20 40 100

notes

© Copyright Reserved

1. This drawing is the copyright of **vision architects limited**
2. DO NOT copy, alter or reproduced in any way or pass to a third party without written authority
3. READ in conjunction with other Consultants documentation & drawings regarding this project
4. READ in conjunction with other Consultants documentation & drawings regarding this project
5. DISCREPANCIES should be reported in writing to the project architect or engineer immediately

C	Red line and blue lines amended	2018.03.20	AJC	
B	Red line adjusted	2018.03.02	AJC	
A	Planning Issue	2018.02.26	AJC	
rev	description	date	by	ch.

2018.03.20	AJC	
2018.03.02	AJC	
2018.02.26	AJC	
date	by	ch.

scale: 1:2500 @ A4

client: Vinery Management Limited

date: February 2018

project: The Vinery, Arundel Road, Arundel, West Sussex. BN18 9PY.
drawing: Site Location Plan

drawn: AJC

status: PLANNING

checked: AJC

wessex house upper market street eastleigh hampshire SO50 9FD
t: 01794 830660 e: enquiries@vision-architects.org.uk

vision
architects

drawing No: 17029-A-PL21

revision: C