



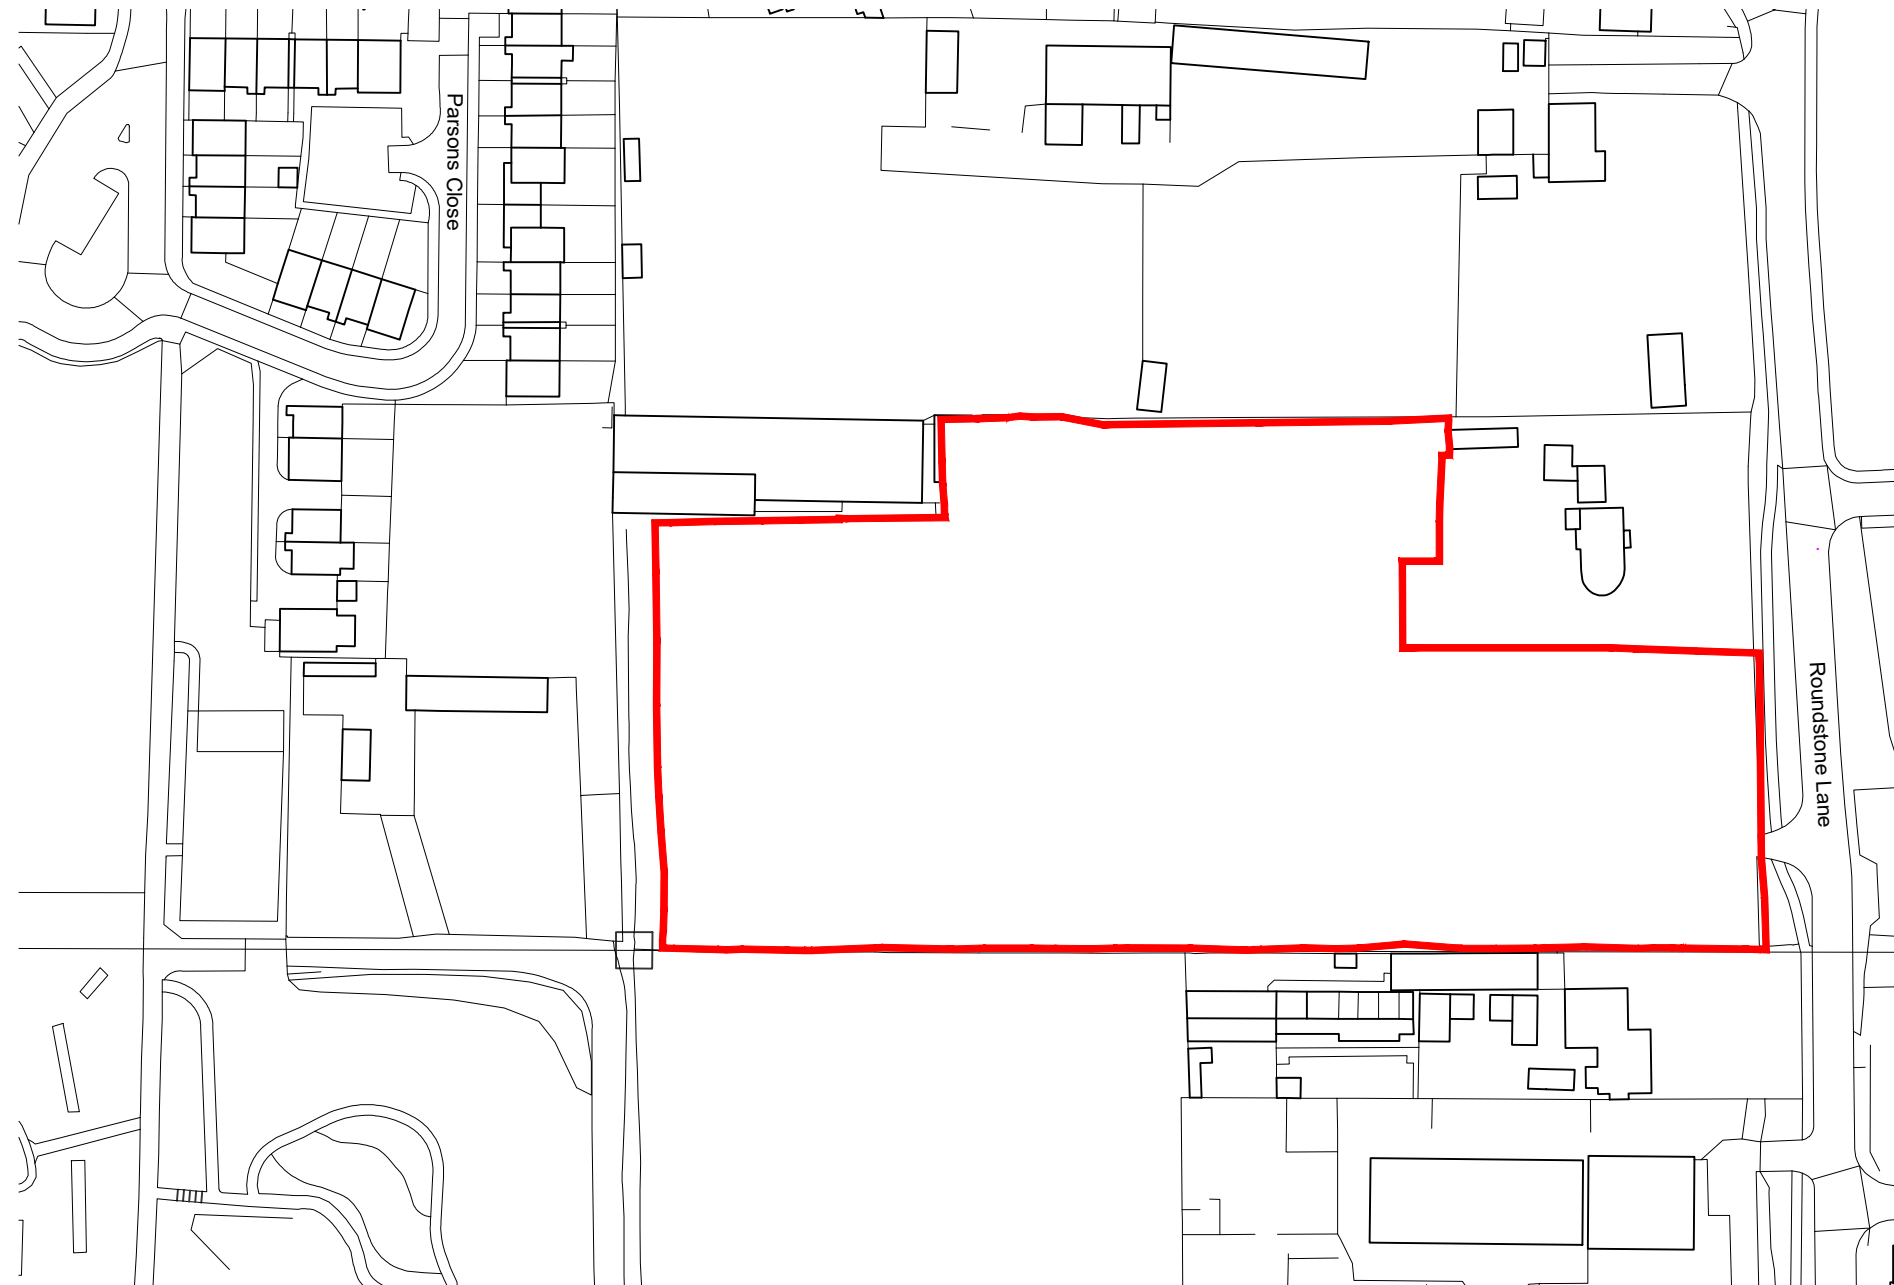

## Site Location Plan

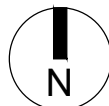

Client's Name  
**Sigma Homes**

Job Title  
The Former Shrubland Nursery,  
Roundstone Lane, Angmering

Drawing Title

Site Location Plan

Scale  
1:1250 @ A3



A horizontal scale bar with a black background and white markings. It is divided into four equal segments, each representing 10 metres. The segments are labeled '0', '10', '20', '30', and '40' at the bottom. The unit 'metres' is written at the far left.

|        |            |          |
|--------|------------|----------|
| Drawn  | Checked    | Date     |
| JT     | AK         | 22.12.20 |
| Job No | Drawing No | Rev      |
| 6855   | LOC-001    | A        |

## INFORMATION

|     |      |                  |    |    |
|-----|------|------------------|----|----|
| Rev | Date | Revision Details | Dr | Ch |
|-----|------|------------------|----|----|



**London:** 76 Great Suffolk Street  
London, SE1 0BL  
T 0207 928 2773 E [london@ecearchitecture.com](mailto:london@ecearchitecture.com)

**Sussex:** Brooklyn Chambers, 11 Goring Road  
Worthing, West Sussex, BN12 4AP  
T 01903 248777 E [sussex@ecearchitecture.com](mailto:sussex@ecearchitecture.com)

**Bristol:** Westworks, Colston Tower  
Colston Street, Bristol, BS1 4XE  
T 0117 214 1101 E [bristol@ecwestworks.com](mailto:bristol@ecwestworks.com)

**ECE Architecture**  
[www.ecearchitecture.com](http://www.ecearchitecture.com)