



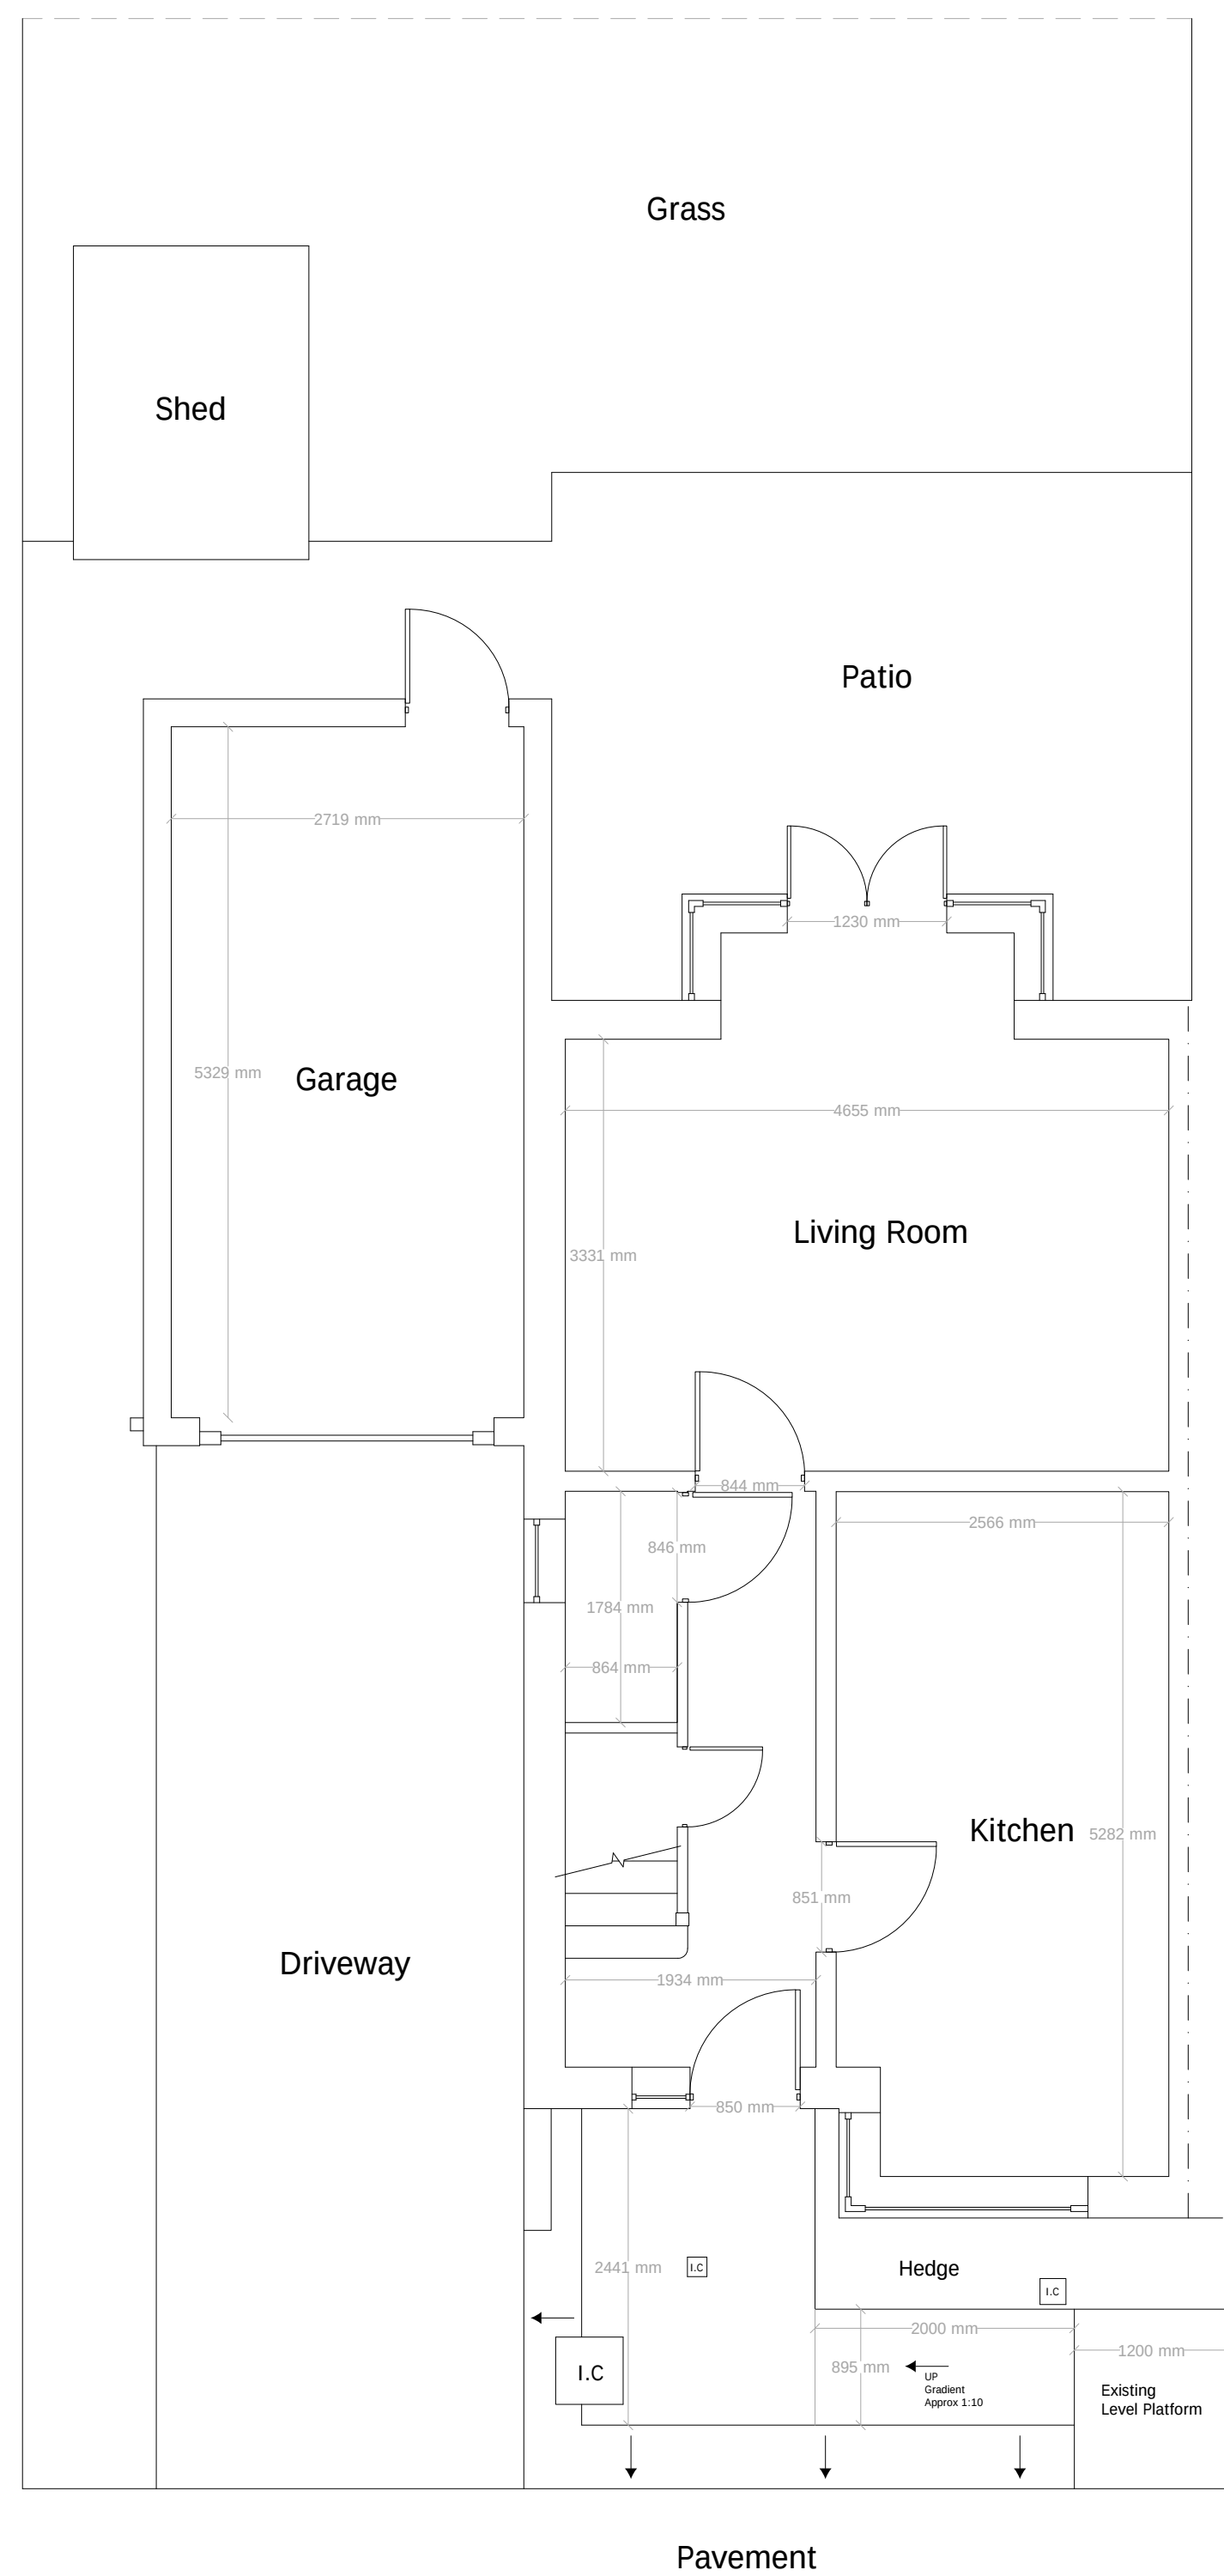


EXISTING GROUND FLOOR



EXISTING FIRST FLOOR

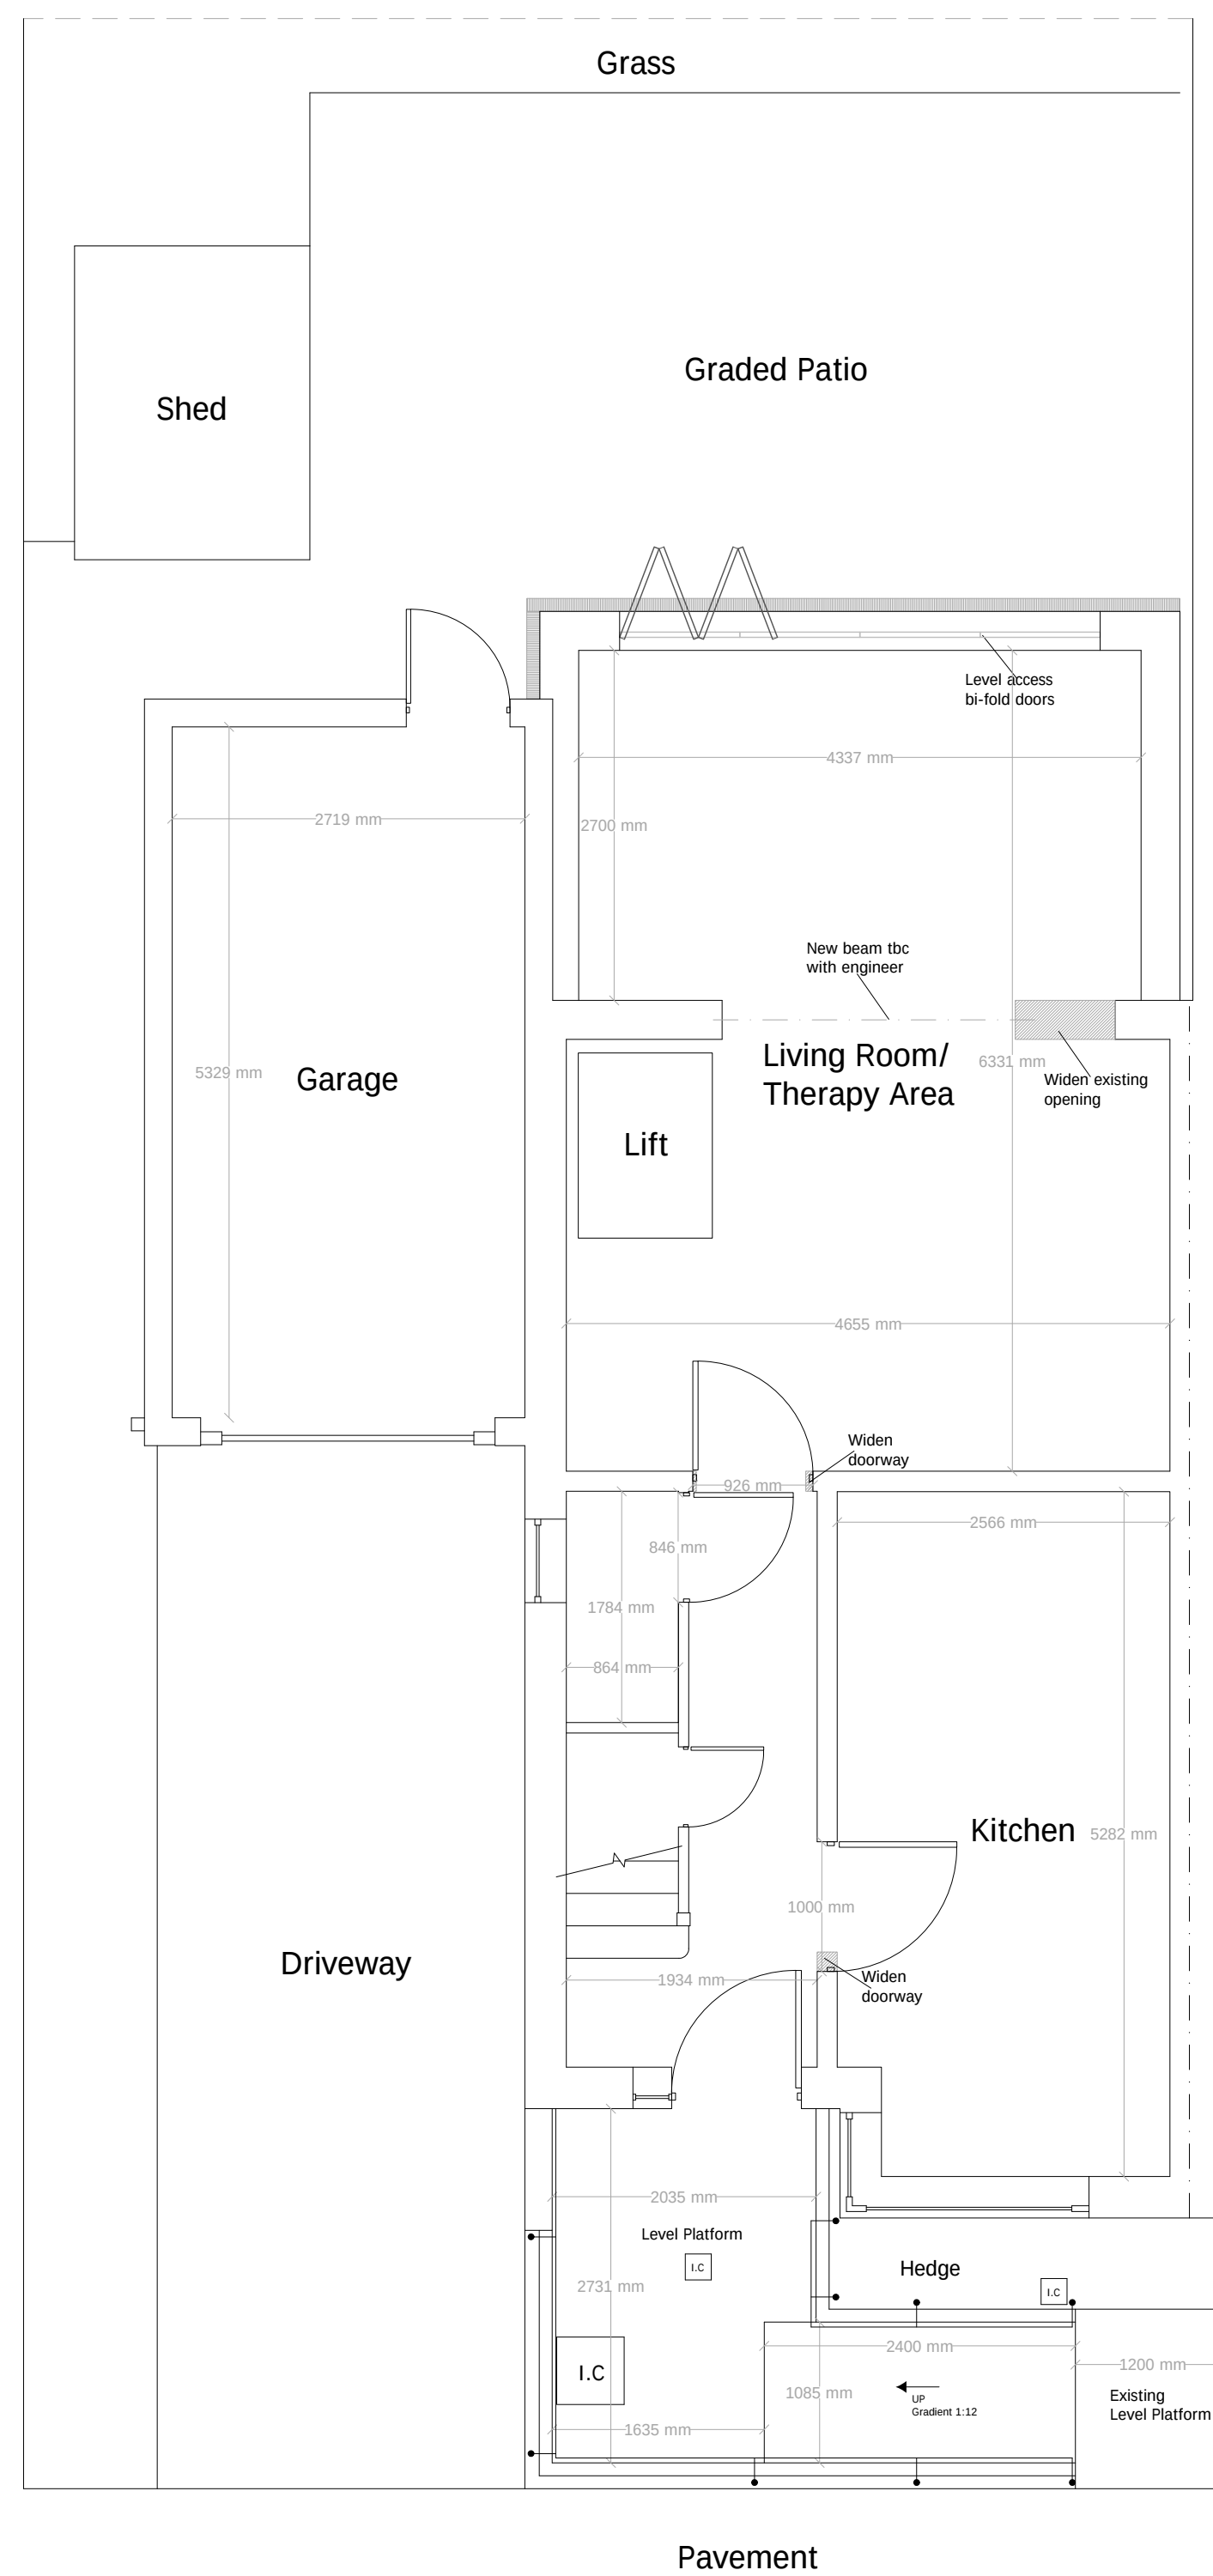

PROPOSED GROUND FLOOR CLIENT OPTION

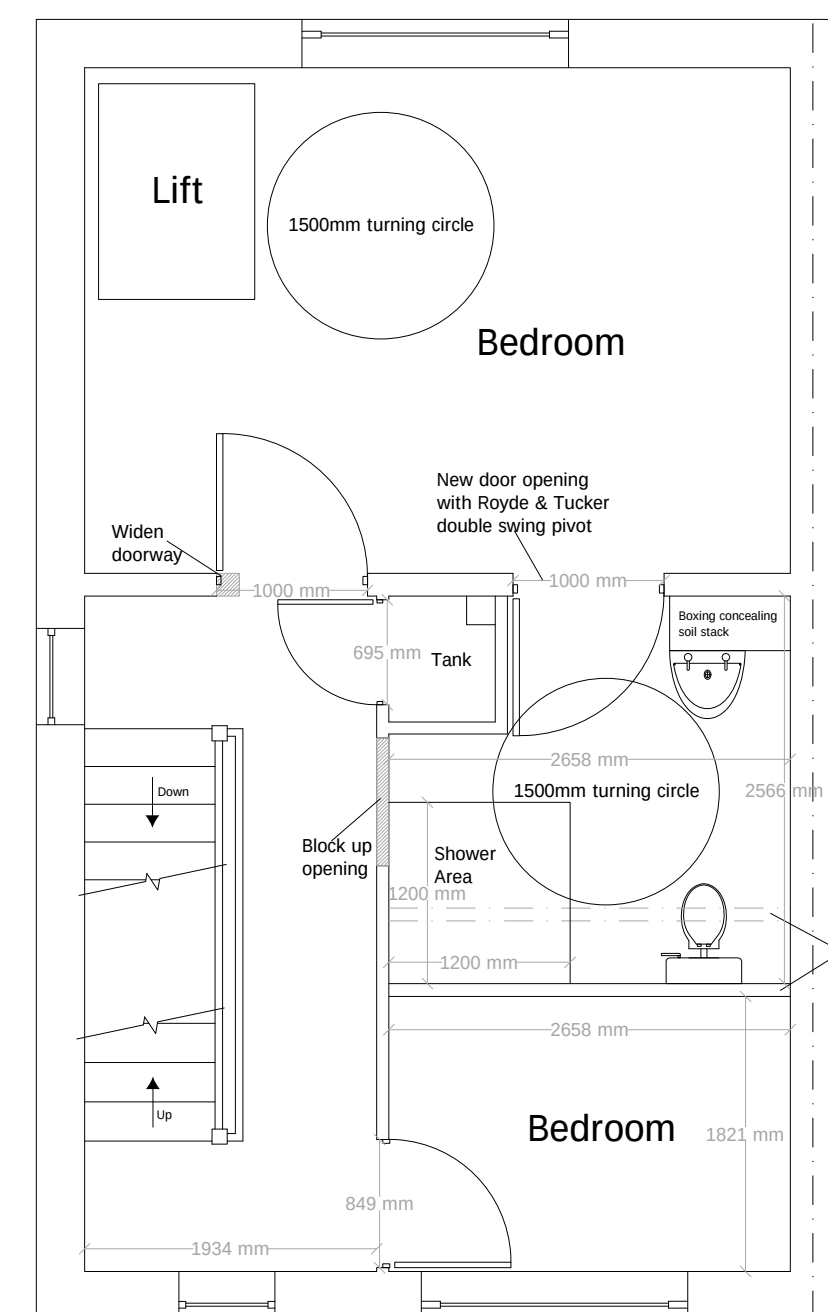

PROPOSED FIRST FLOOR

NOTES

Enlarge ramp at front and construct 100mm high brick upstand with 900mm high galvanised handrails with 450mm mid-rail

New Rear Extension

New level access bi-fold doors
and graded patio area

New level access front door
with fixed side windows

Widen living room and
kitchen doorways

NOTES

Enlarge existing bathroom to form level access shower room, block up existing bathroom door and form new door opening from bedroom

Widen bedroom doorway



Scale 1:50

No.	Description	Date
Amendments:		
Address:	15 The Walkway Arlinghampton West Sussex BN16 4BF	Client: Ms S Beamish & Mr Bourlett
Drawing Title:	Existing & Proposed Plans	Drawing Ref.: mb/02/the walkway 15
 Planning Applications Building Regulations Design Design Consultancy Party Wall Surveys Building Services Maintenance Survey		Project Management Drafted Access Auditing Building Defect Analysis CDM Expert Witness
Contact Details:	Telephone: 01273 413636	Email: michael@amberliving.co.uk
Contact Address:	Unit 3, Turgerton Building, George Street, Portleath, Brighton, East Sussex, BN41 1RA	
Scale:	Paper:	Date:
1:50	A1	28/02/2017
	Revision No:	Checked By:
		Director: