



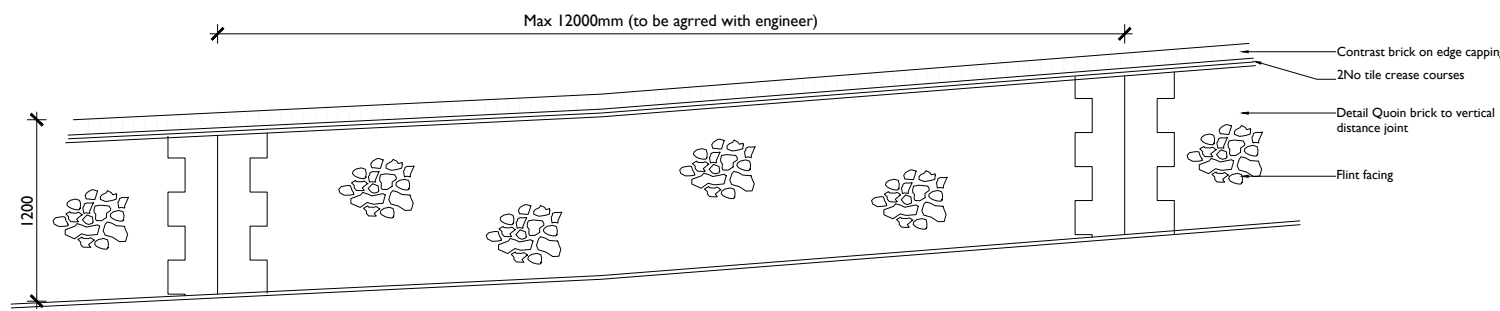


ELEVATION


Typical Brick & Flint Wall Section - Indicative view
Average of 1200mm high (exposed face)- to be
used along High Street
Note- this wall is part retaining to High Street and
will require engineering details

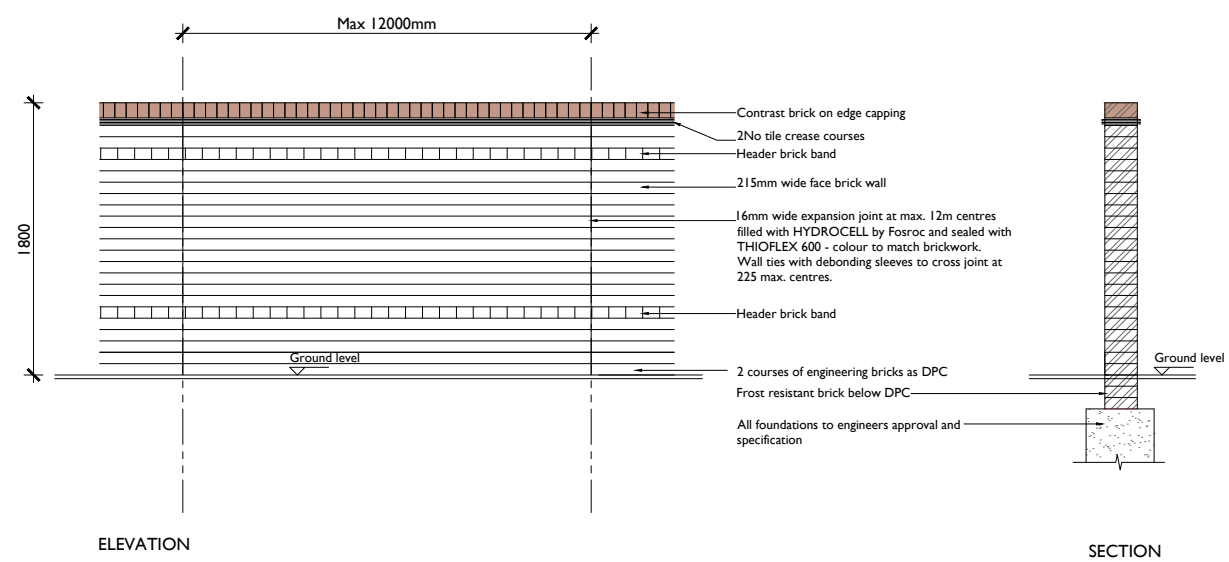


Typical Brick Wall within development -
1800mm high
(not to be used along High Street)

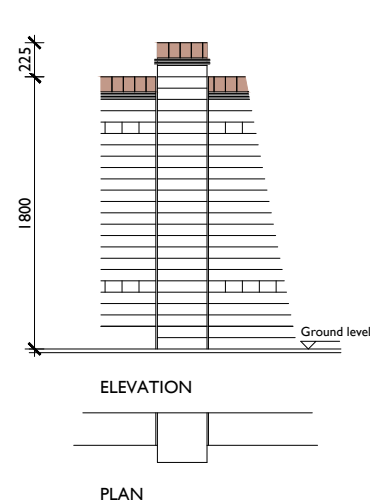


Typical Brick Pier - 2025mm high

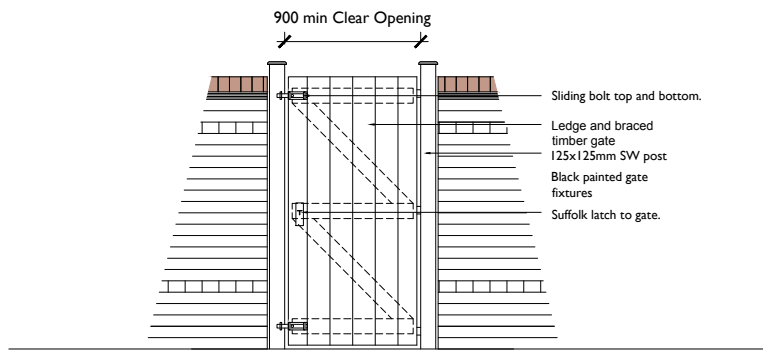


Typical Access Gate - 1800mm high

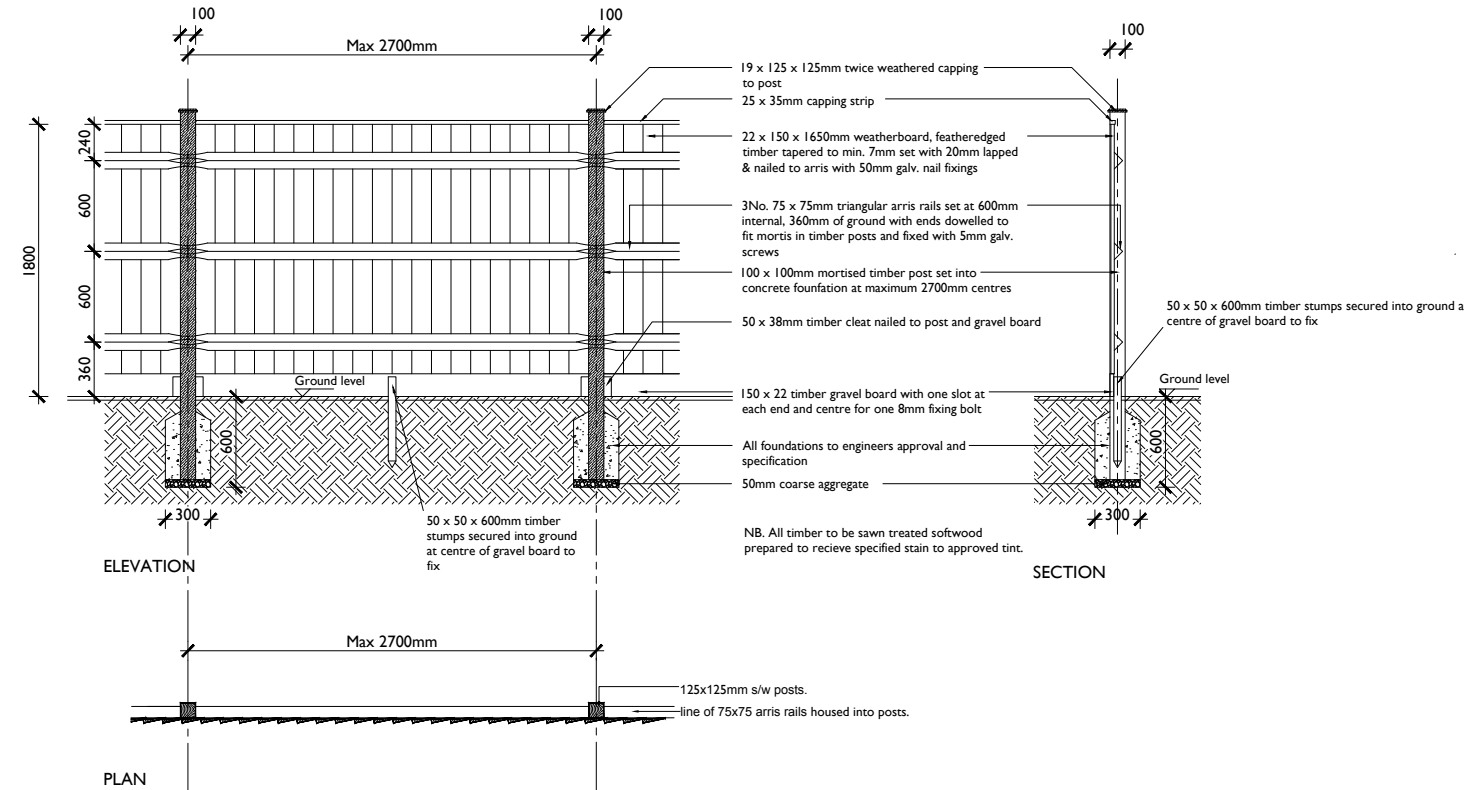

Typical Close Boarded Fence - 1800mm high

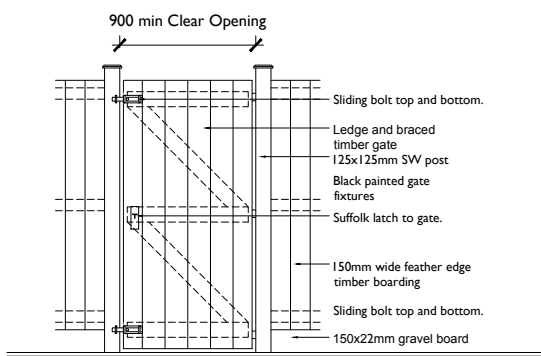

Typical Access Gate - 1800mm high

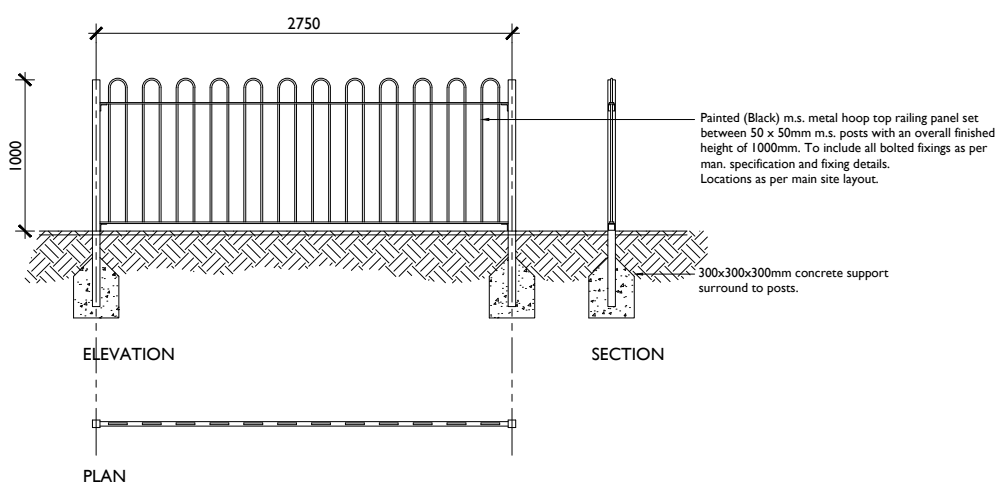

Landscape areas - boundary railings - 1000mm high

(Division of landscaped garden areas. Final panel lengths to be measured on site prior to manufacture.)

(NOTE : Other panel lengths (longer or shorter) including curved sections, will be required in locations as shown on main site layout. All panel requirements to be measured on site prior to manufacture)

