REVISIONS

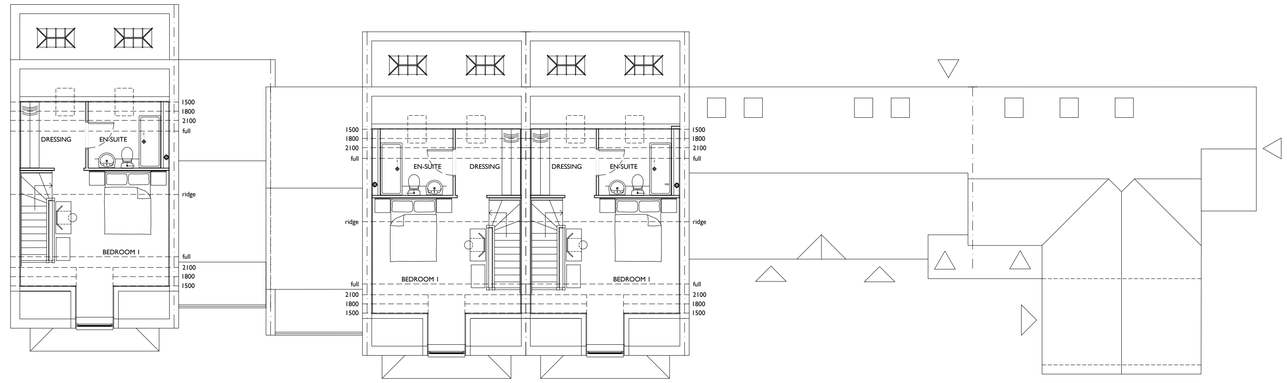

Plot 11 Plot 10 Plot 9 Plot 8 Plot 7

SECOND FLOOR PLAN

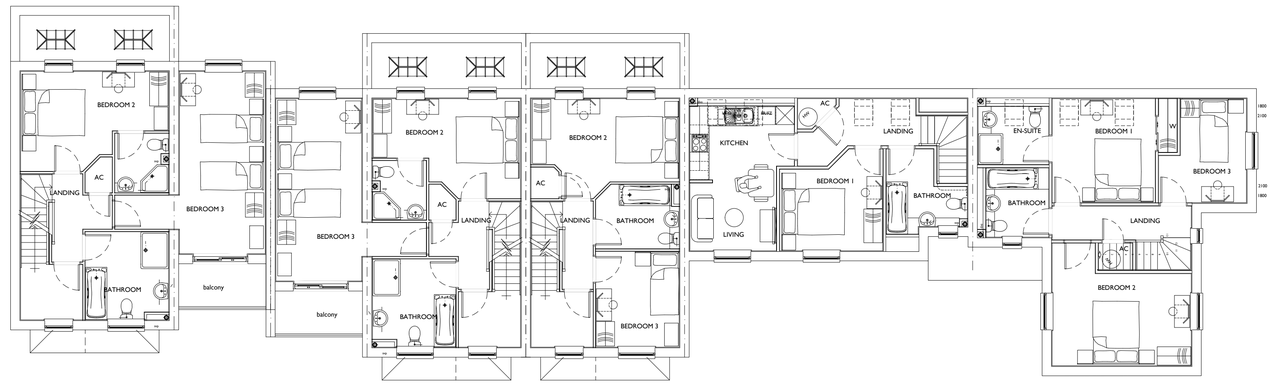

Plot 11 Plot 10 Plot 9 Plot 8 Plot 7

FIRST FLOOR PLAN

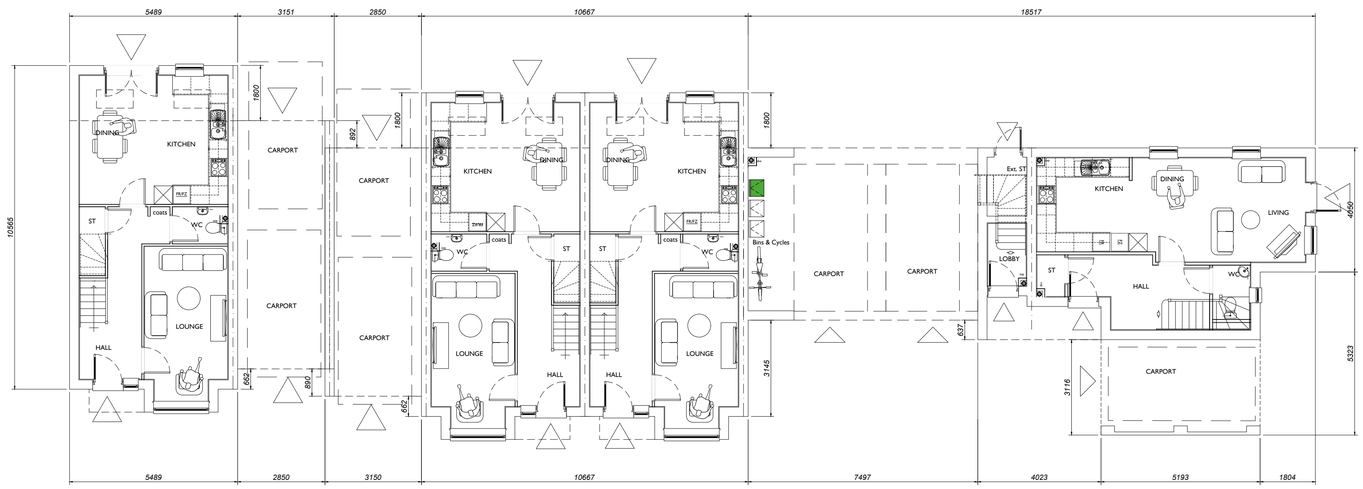

Plot 11 Type E Plot 10 Type E Plot 9 Type D Plot 8 Type B Plot 7 Type A

GROUND FLOOR PLAN

Plot 7 House Type B Private
3 Bed 5 Person
98.49sq.m. / 1059sq.ft.

Plot 8 House Type A Private
1 Bed 2 Person
50.03sq.m. / 538sq.ft.

Plot 9 House Type D Private
3 Bed 5 Person
104.9sq.m. / 1128sq.ft.

Plots 10 & 11 House Type E Private
3 Bed 6 Person
138.85sq.m. / 1493sq.ft.

0 2 4 6 8 10m

Scale 1:100 at A1

urban pulse design
The Studio , Unit 17, Vicarage Farm Business Park, Winchester Road, Fairoak, Hampshire, SO50 7HD
023 8069 7010
enquiries@urbanpulsedesign.co.uk www.urbanpulsedesign.co.uk

Former Chandler BMW Site
& Phares Courtledge,
Angmering, West Sussex
Landspeed

DRAWING TITLE
Plots 7-11,
House Types A,B,D & E,
Floor Plans

0 1 2 3 4 5 6 7 8 9

SCALE	SHEET SIZE	SHEET No.	DRAWN	CHKD	DATE	CAD FILE
1:100	A1	of			18/02/2019	

Detail Planning

17-1030-018-1st

THIS DRAWING IS THE COPYRIGHT OF URBAN PULSE DESIGN LTD AND MAY NOT BE COPIED, ALTERED OR REPRODUCED IN ANY FORM, OR PASSED TO A THIRD PARTY WITHOUT THE WRITTEN CONSENT. DIMENSIONS SHOULD BE CHECKED AND VERIFIED ON SITE AND ANY DISCREPANCIES SHOULD BE REPORTED TO THE ARCHITECT. DO NOT SCALE FROM THIS DRAWING, EXCEPT FOR PLANNING PURPOSES. USE FIGURED DIMENSIONS ONLY. IF IN DOUBT ASK FOR CONFIRMATION.