



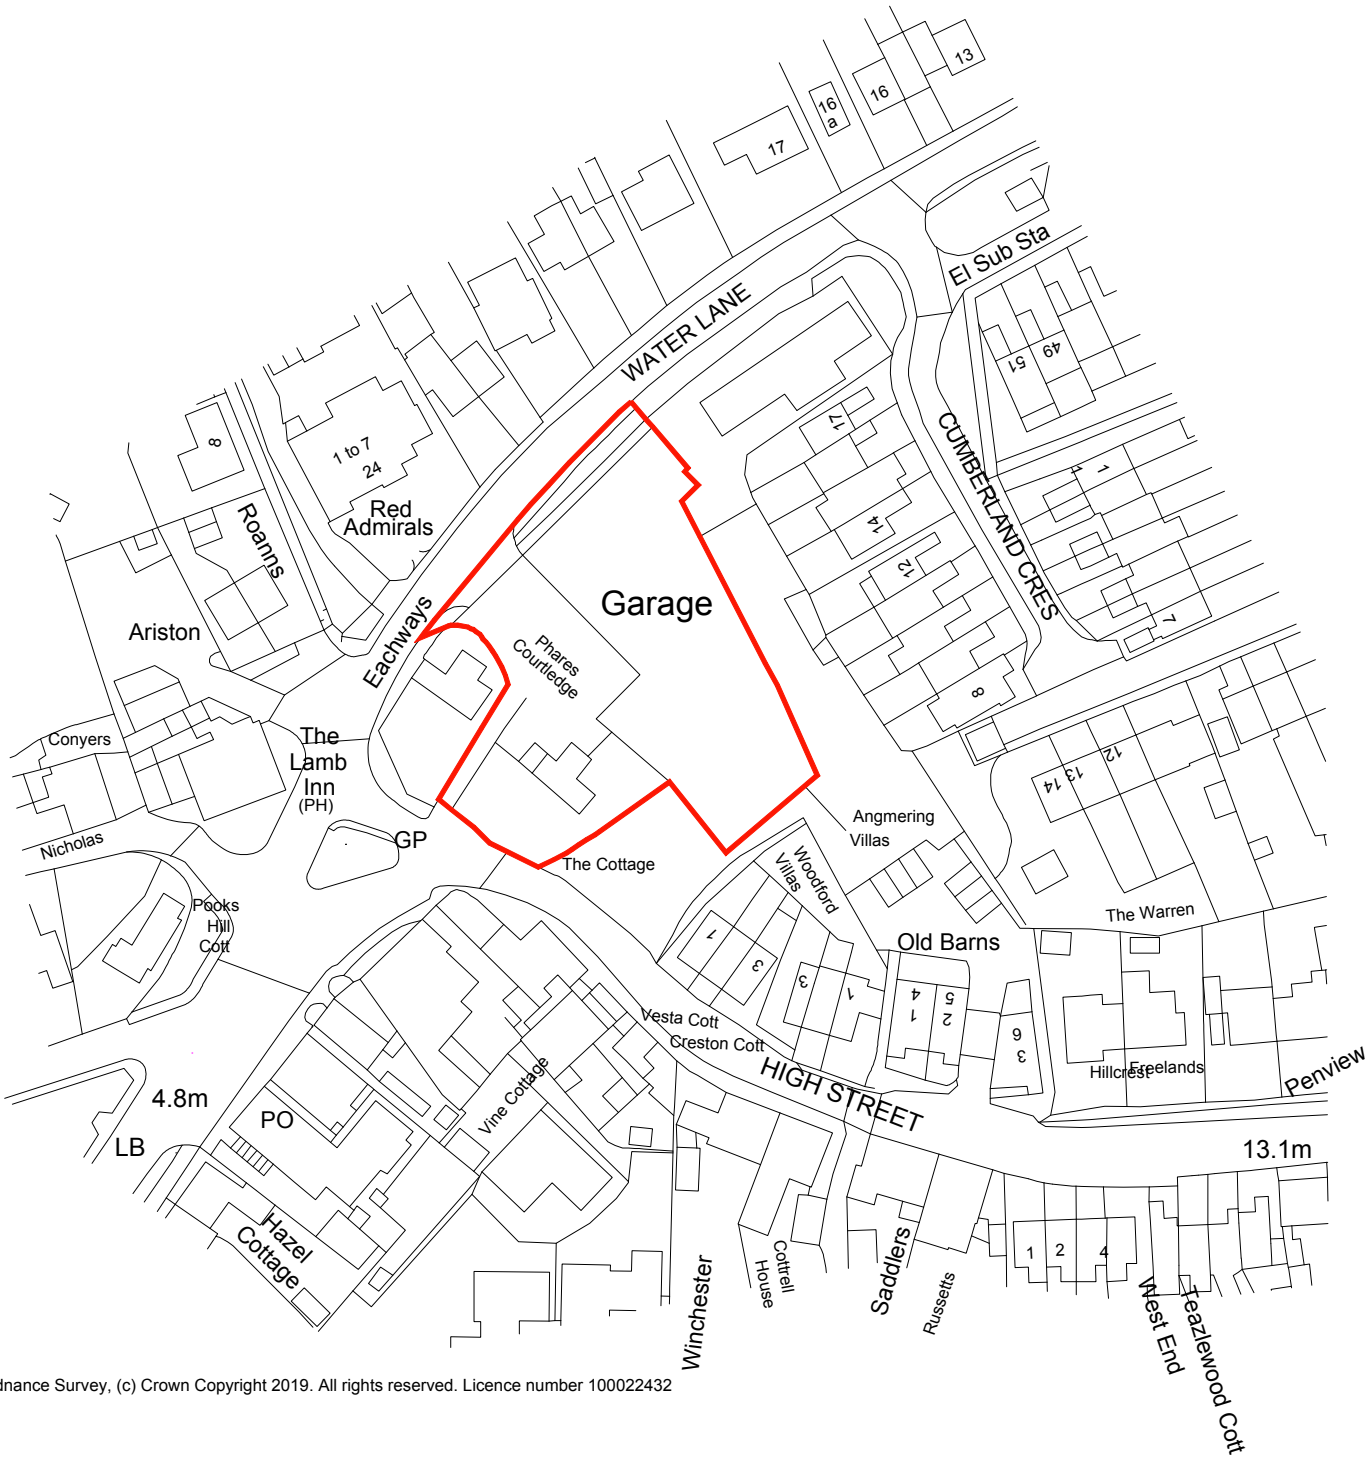

Ordnance Survey, (c) Crown Copyright 2019. All rights reserved. Licence number 100022432

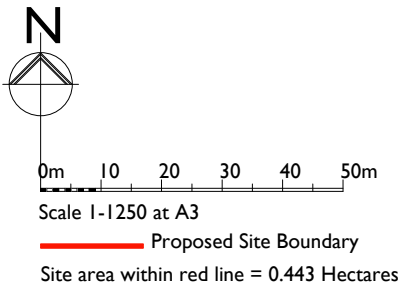

PROJECT
Former Chandler BMW Site
& Phares Courtledge,
Angmering, West Sussex
Landspeed

DRAWING TITLE
Location Plan

012.52537.55062.57587.5						
SCALE	SHEET SIZE	SHEET No.	DRAWN	CHKD	DATE	CAD FILE
1:1250	A3	1 of 1			18/02/2019	
Detail Planning						
The Studio, Unit 17, Vicarage Farm, Winchester Road, Fair Oak, Hampshire. SO50 7HD 023 8069 7010 enquiries@urbanpulsedesign.co.uk www.urbanpulsedesign.co.uk						