REVISIONS				
REV.	DESCRIPTION	DRAWN	CHKD.	DATE
A	Dry Riser access position revised to main Water Lane elevation.	ML	**	14/05/19
B	All elevations revised to new roof and details.	ML	**	21/01/20

Front Elevation ; facing onto Water Lane

Wall areas left clear to elevations are in facing brickwork

Side Elevation ; facing onto Retail parking area

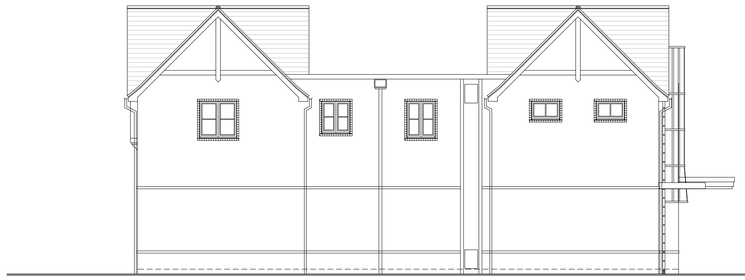

Rear Elevation ; facing towards Plot 11

Side Elevation ; facing onto residential access road

Commercial Unit and First Floor Apartments
Elevations

0 2 4 6 8 10m

Scale 1:100 at A1

urban pulse design

The Studio , Unit 17, Vicarage Farm Business Park, Winchester Road, Fairoak, Hampshire. SO50 7HD
023 8069 7010
enquiries@urbanpulsedesign.co.uk www.urbanpulsedesign.co.uk

Former Chandler BMW Site
& Phares Courtledge,
Angmering, West Sussex
Landspeed

DRAWING TITLE
Plots 12-16 + Retail,
Apartments & Co-Op,
Elevations

SCALE	SHEET SIZE	SHEET No.	DRAWN	CHKD	DATE	CAD FILE
1:100	A1	of			21/01/2020	

Detail Planning

17-1030-021-B

THIS DRAWING IS THE COPYRIGHT OF URBAN PULSE DESIGN LTD AND MAY NOT BE COPIED, ALTERED OR REPRODUCED IN ANY FORM, OR PASSED TO A THIRD PARTY WITHOUT THE WRITTEN CONSENT. DIMENSIONS SHOULD BE CHECKED AND VERIFIED ON SITE AND ANY DISCREPANCIES SHOULD BE REPORTED TO THE ARCHITECT. DO NOT SCALE FROM THIS DRAWING, EXCEPT FOR PLANNING PURPOSES. USE FIGURED DIMENSIONS ONLY. IF IN DOUBT ASK FOR CONFIRMATION.