

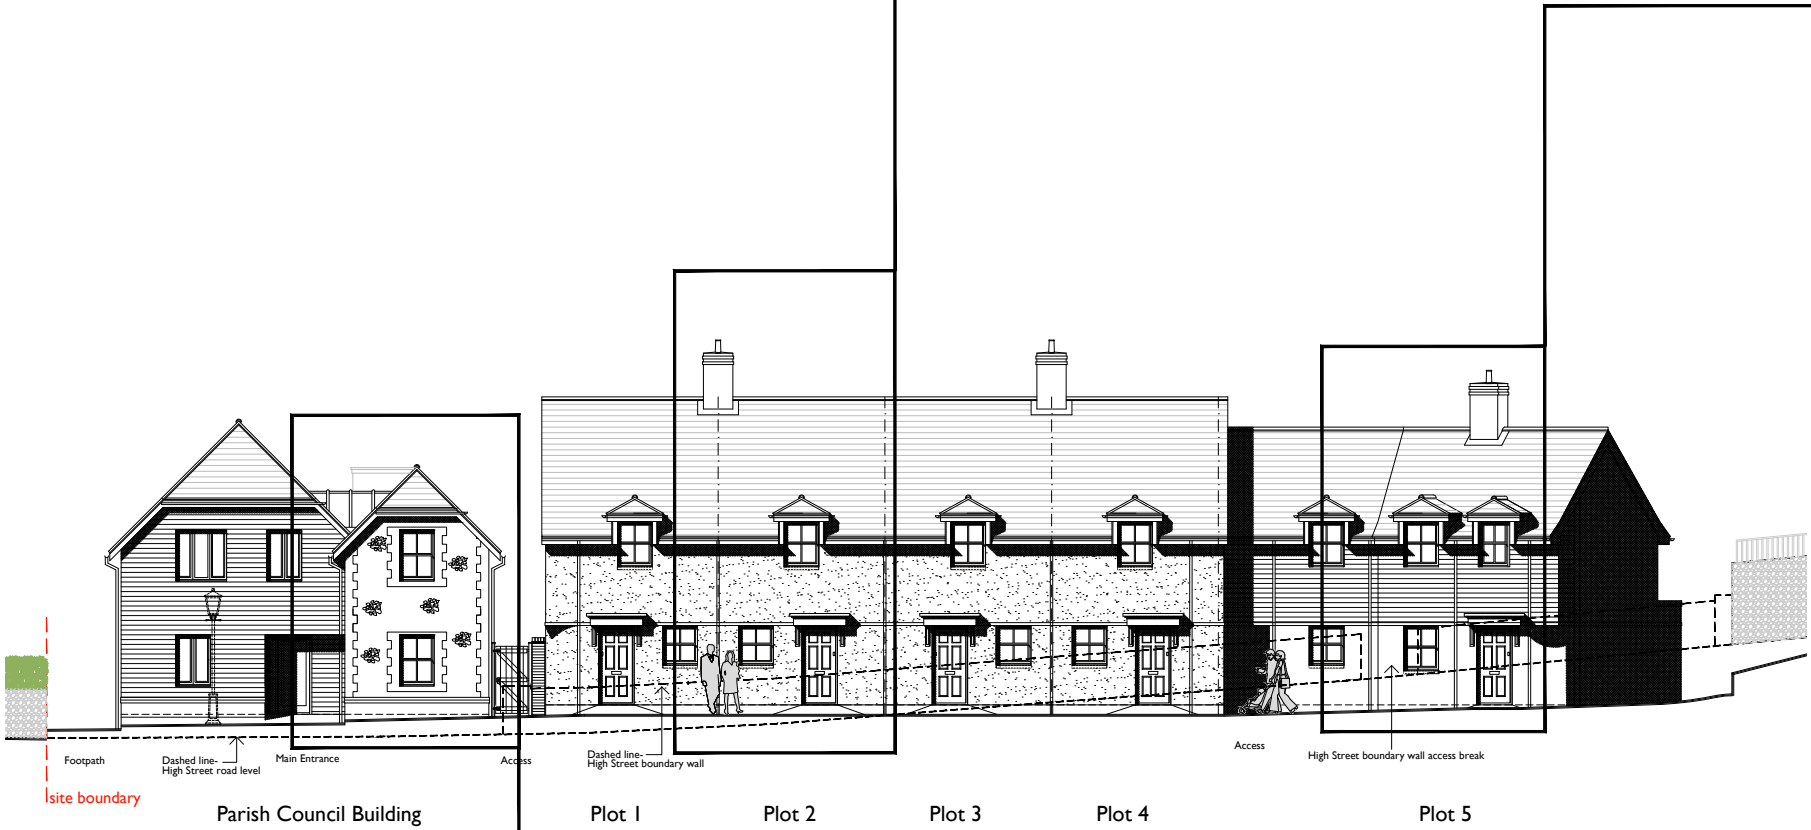
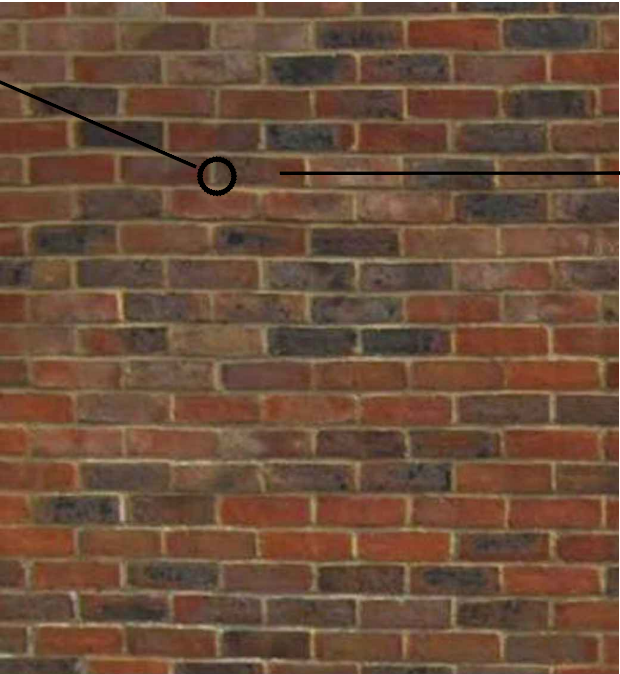
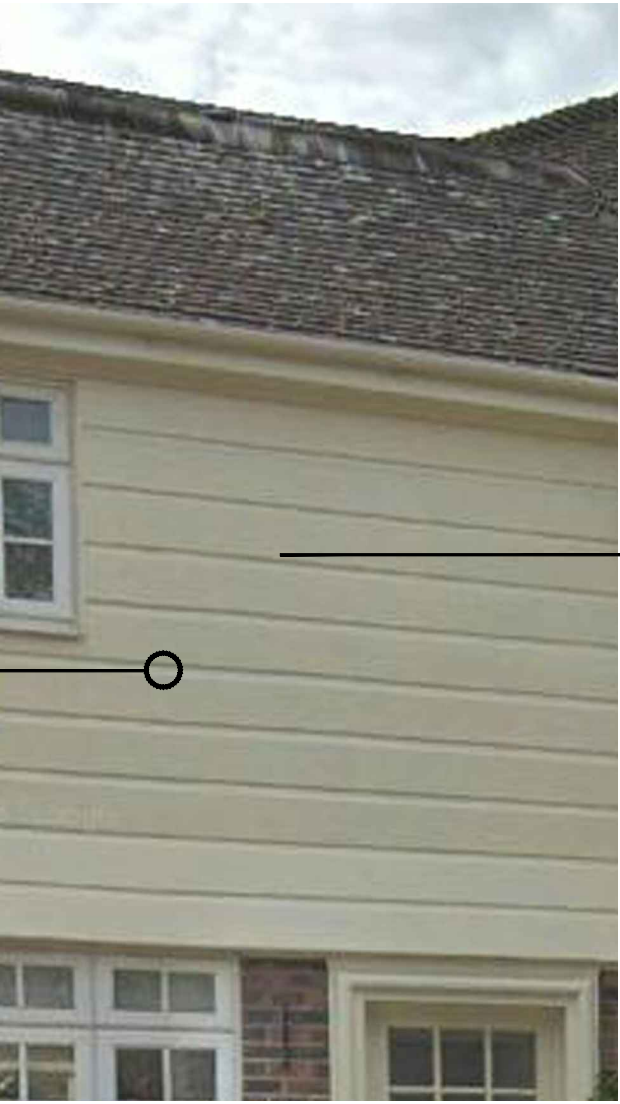
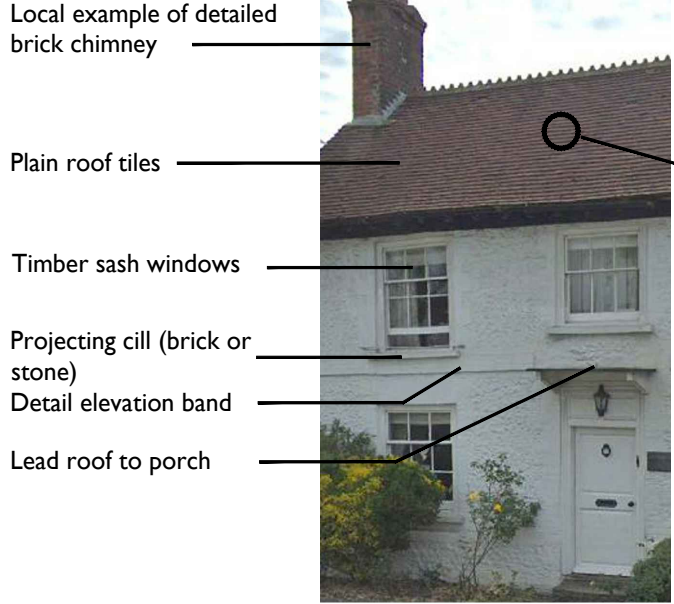


REVISIONS				
REV.	DESCRIPTION	DRAWN	CHKD.	DATE
A	Detail references revised.	ML	##	21/01/20

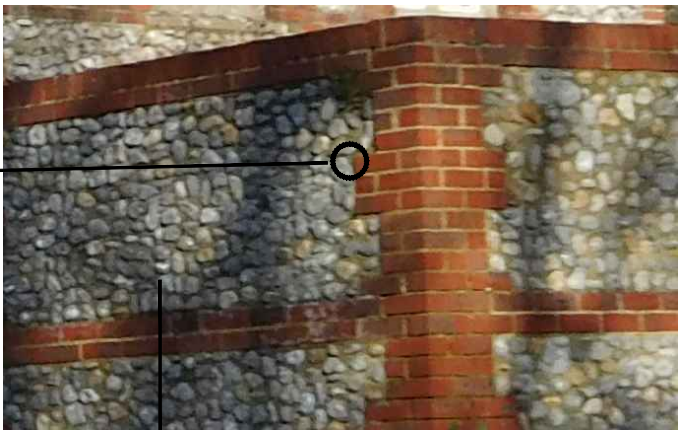

Street Scene Elevation - Facing onto High Street

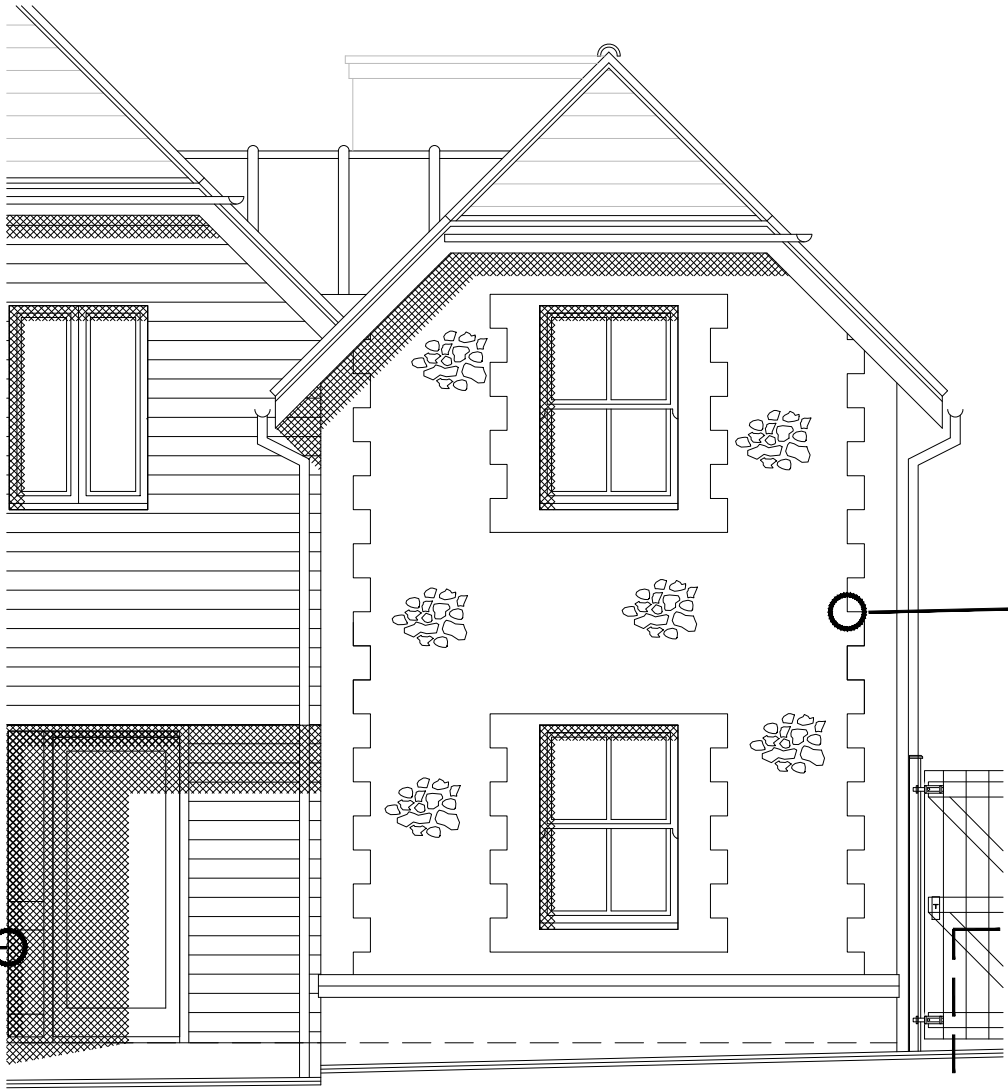

urban pulse design

The Studio, Unit 17, Vicarage Farm, Winchester Road,
Fair Oak, Hampshire. SO50 7HD
023 8069 7010
enquiries@urbanpulsedesign.co.uk www.urbanpulsedesign.co.uk

PROJECT
Former Chandler BMW Site
& Phares Courtledge,
Angmering, West Sussex
Landspeed

DRAWING TITLE
Street Scene Elevation Details
Onto High Street Frontage

SCALE	SHEET SIZE	SHEET No.	DRAWN	CHKD.	DATE	CAD FILE
1:200	A2	1 of 1			21/01/2020	

Detail Planning

17-1030-036-A