



Street Scene Elevation - Facing onto High Street

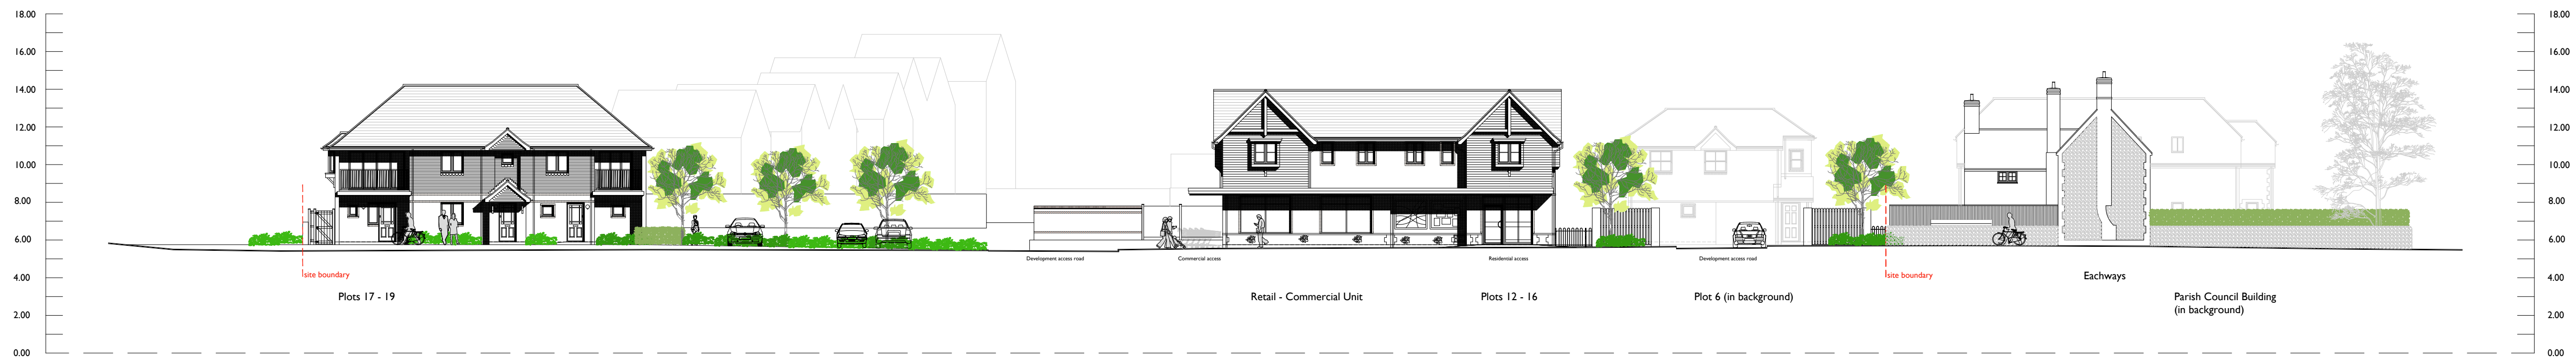


Street Scene Elevation - Facing onto Water Lane



Street Scene Elevation - Facing onto Water Lane

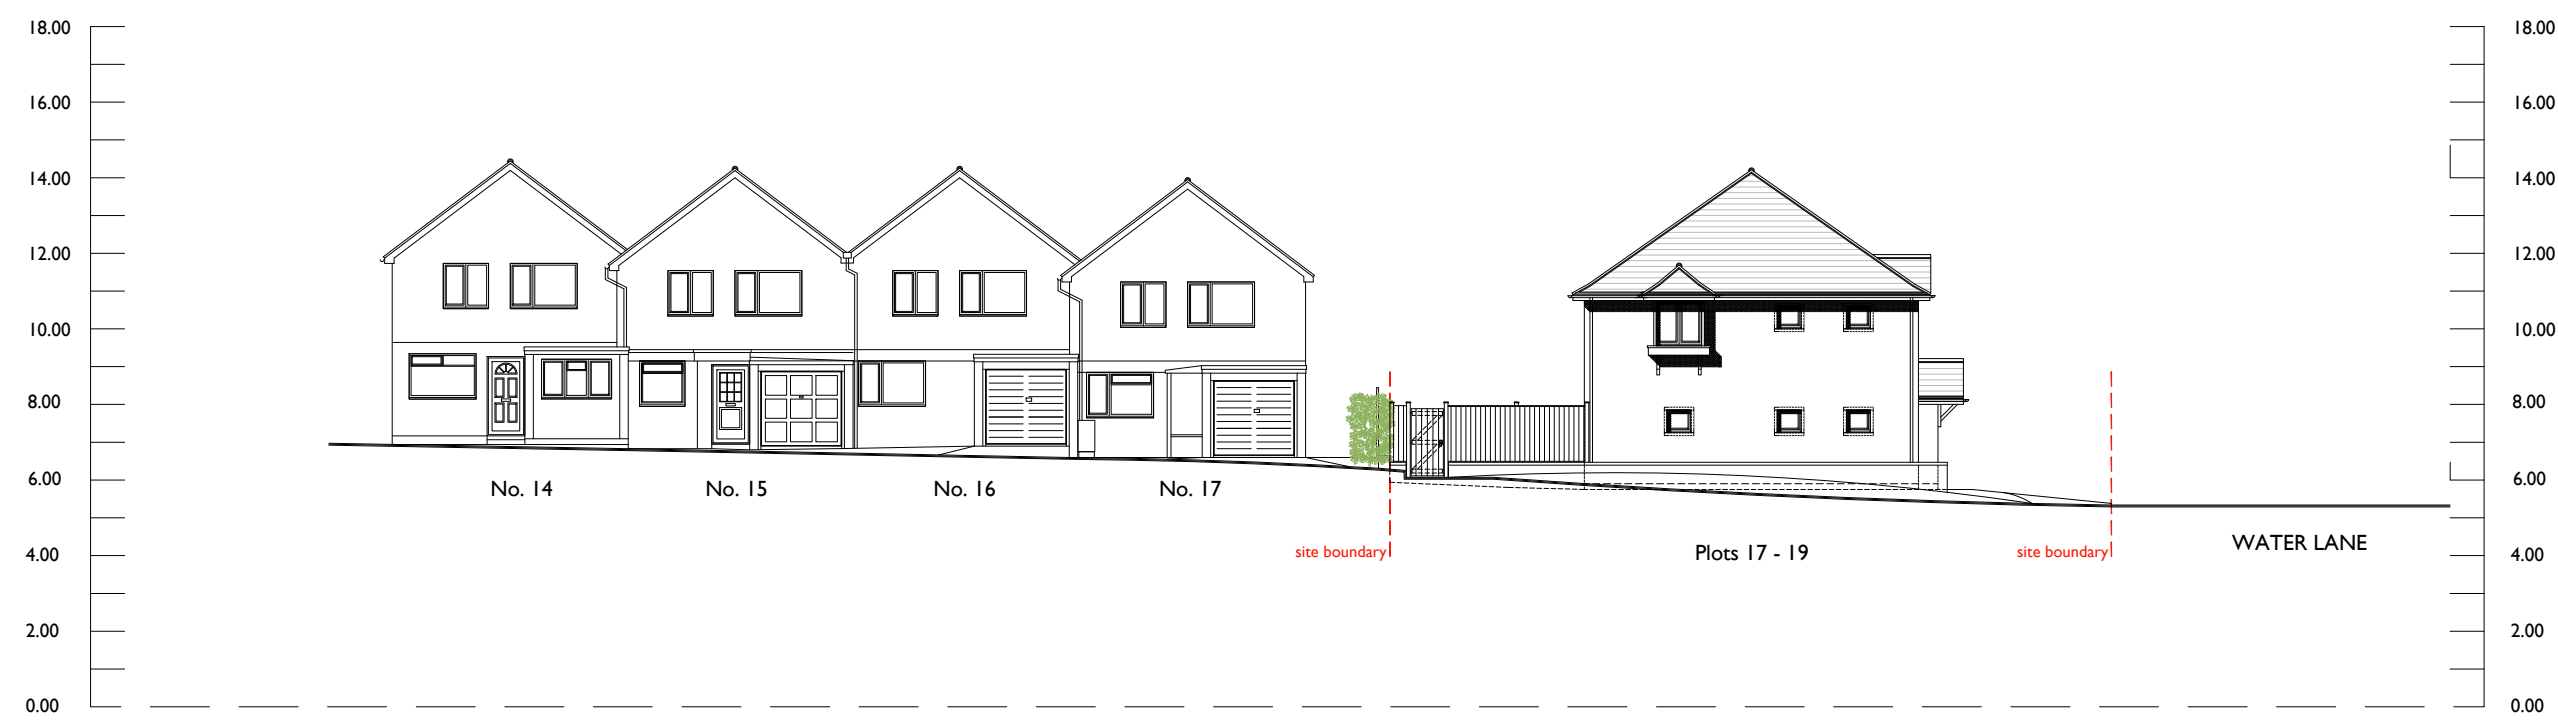

Street Scene Elevation - Facing onto Cumberland Crescent

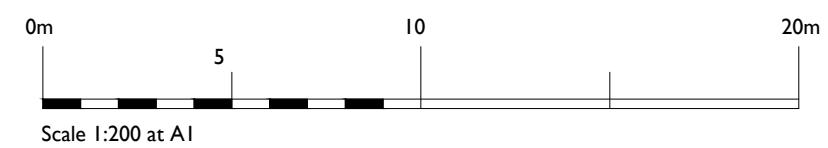

The Studio , Unit 17, Vicarage Farm Business Park, Winchester Road,
Fair Oak, Hampshire, SO50 7HD
023 8069 7010
enquiries@urbanpulsedesign.co.uk www.urbanpulsedesign.co.uk

Former Chandler BMW Site
& Phares Courtledge,
Angmering, West Sussex
Landspeed

DRAWING TITLE
Street Scenes
& Site Sections,
Sheet 1 of 2

SCALE	SHEET SIZE	SHEET No.	DRAWN	CHECKED	DATE	CAD FILE
1:200	A1	of			21/01/2020	

Detail Planning

17-1030-030-A