



REVISIONS				
REV.	DESCRIPTION	DRAWN	CHKD.	DATE
A	Dry Riser access position revised to main Water Lane elevation.	ML	**	14/05/19
B	All elevations revised to new roof and details.	ML	**	21/01/20

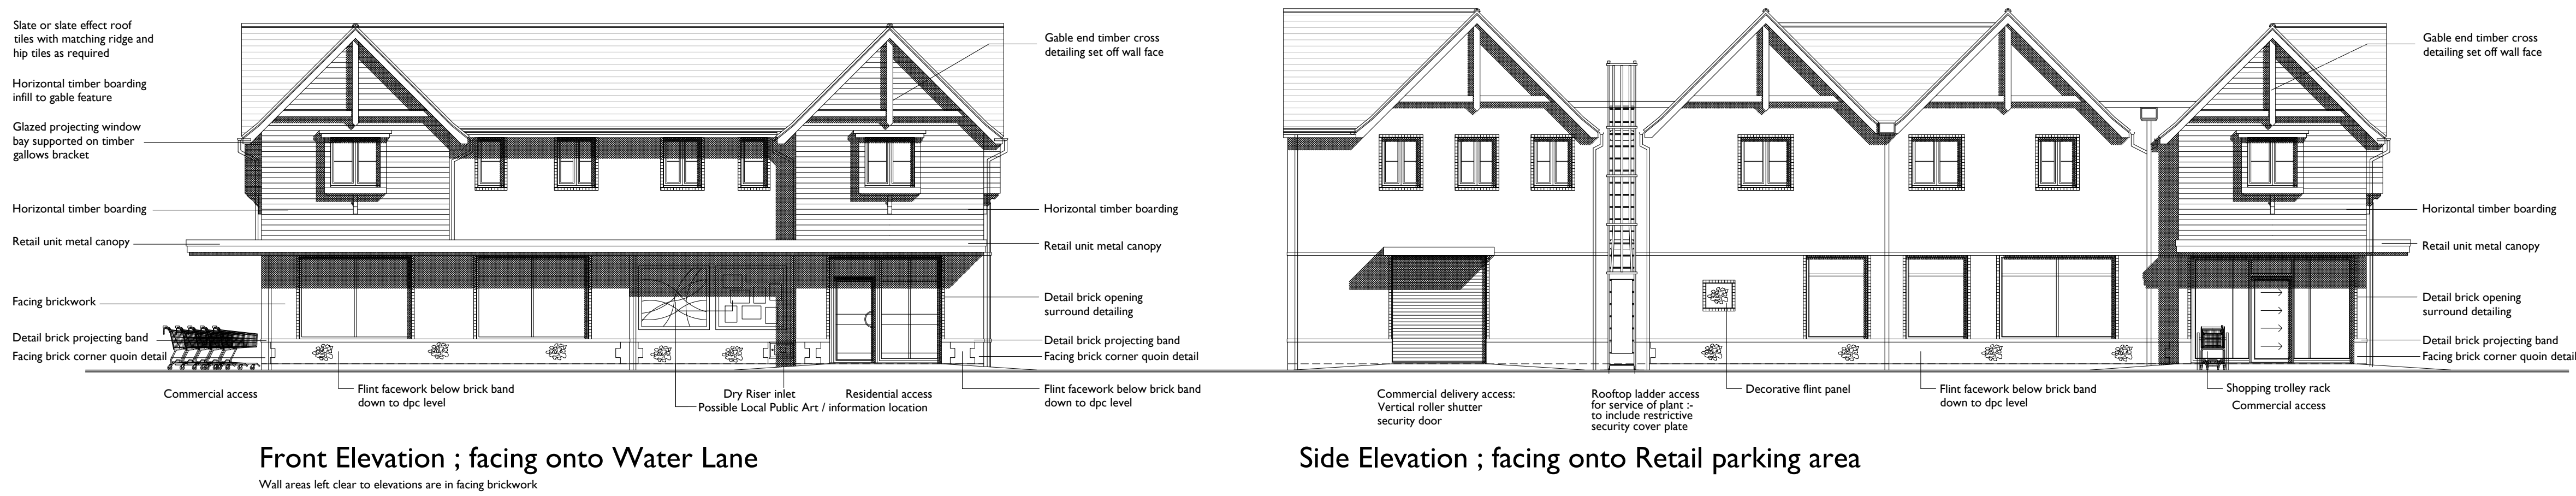

Commercial Unit and First Floor Apartments Elevations

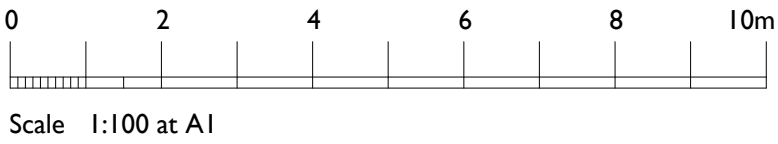

urban pulse

design

The Studio , Unit 17, Vicarage Farm Business Park, Winchester Road, Fair Oak, Hampshire, SO50 7HD
023 8069 7010
enquiries@urbanpulsedesign.co.uk www.urbanpulsedesign.co.uk

Former Chandler BMW Site
& Phares Courtledge,
Angmering, West Sussex
Landspeed

DRAWING TITLE
Plots 12-16 + Retail,
Apartments & Co-Op,
Elevations

SCALE	SHEET SIZE	SHEET No.	DRAWN	CHKD.	DATE	CAD FILE
1:100	A1	of			21/01/2020	

Detail Planning

17-1030-021-B