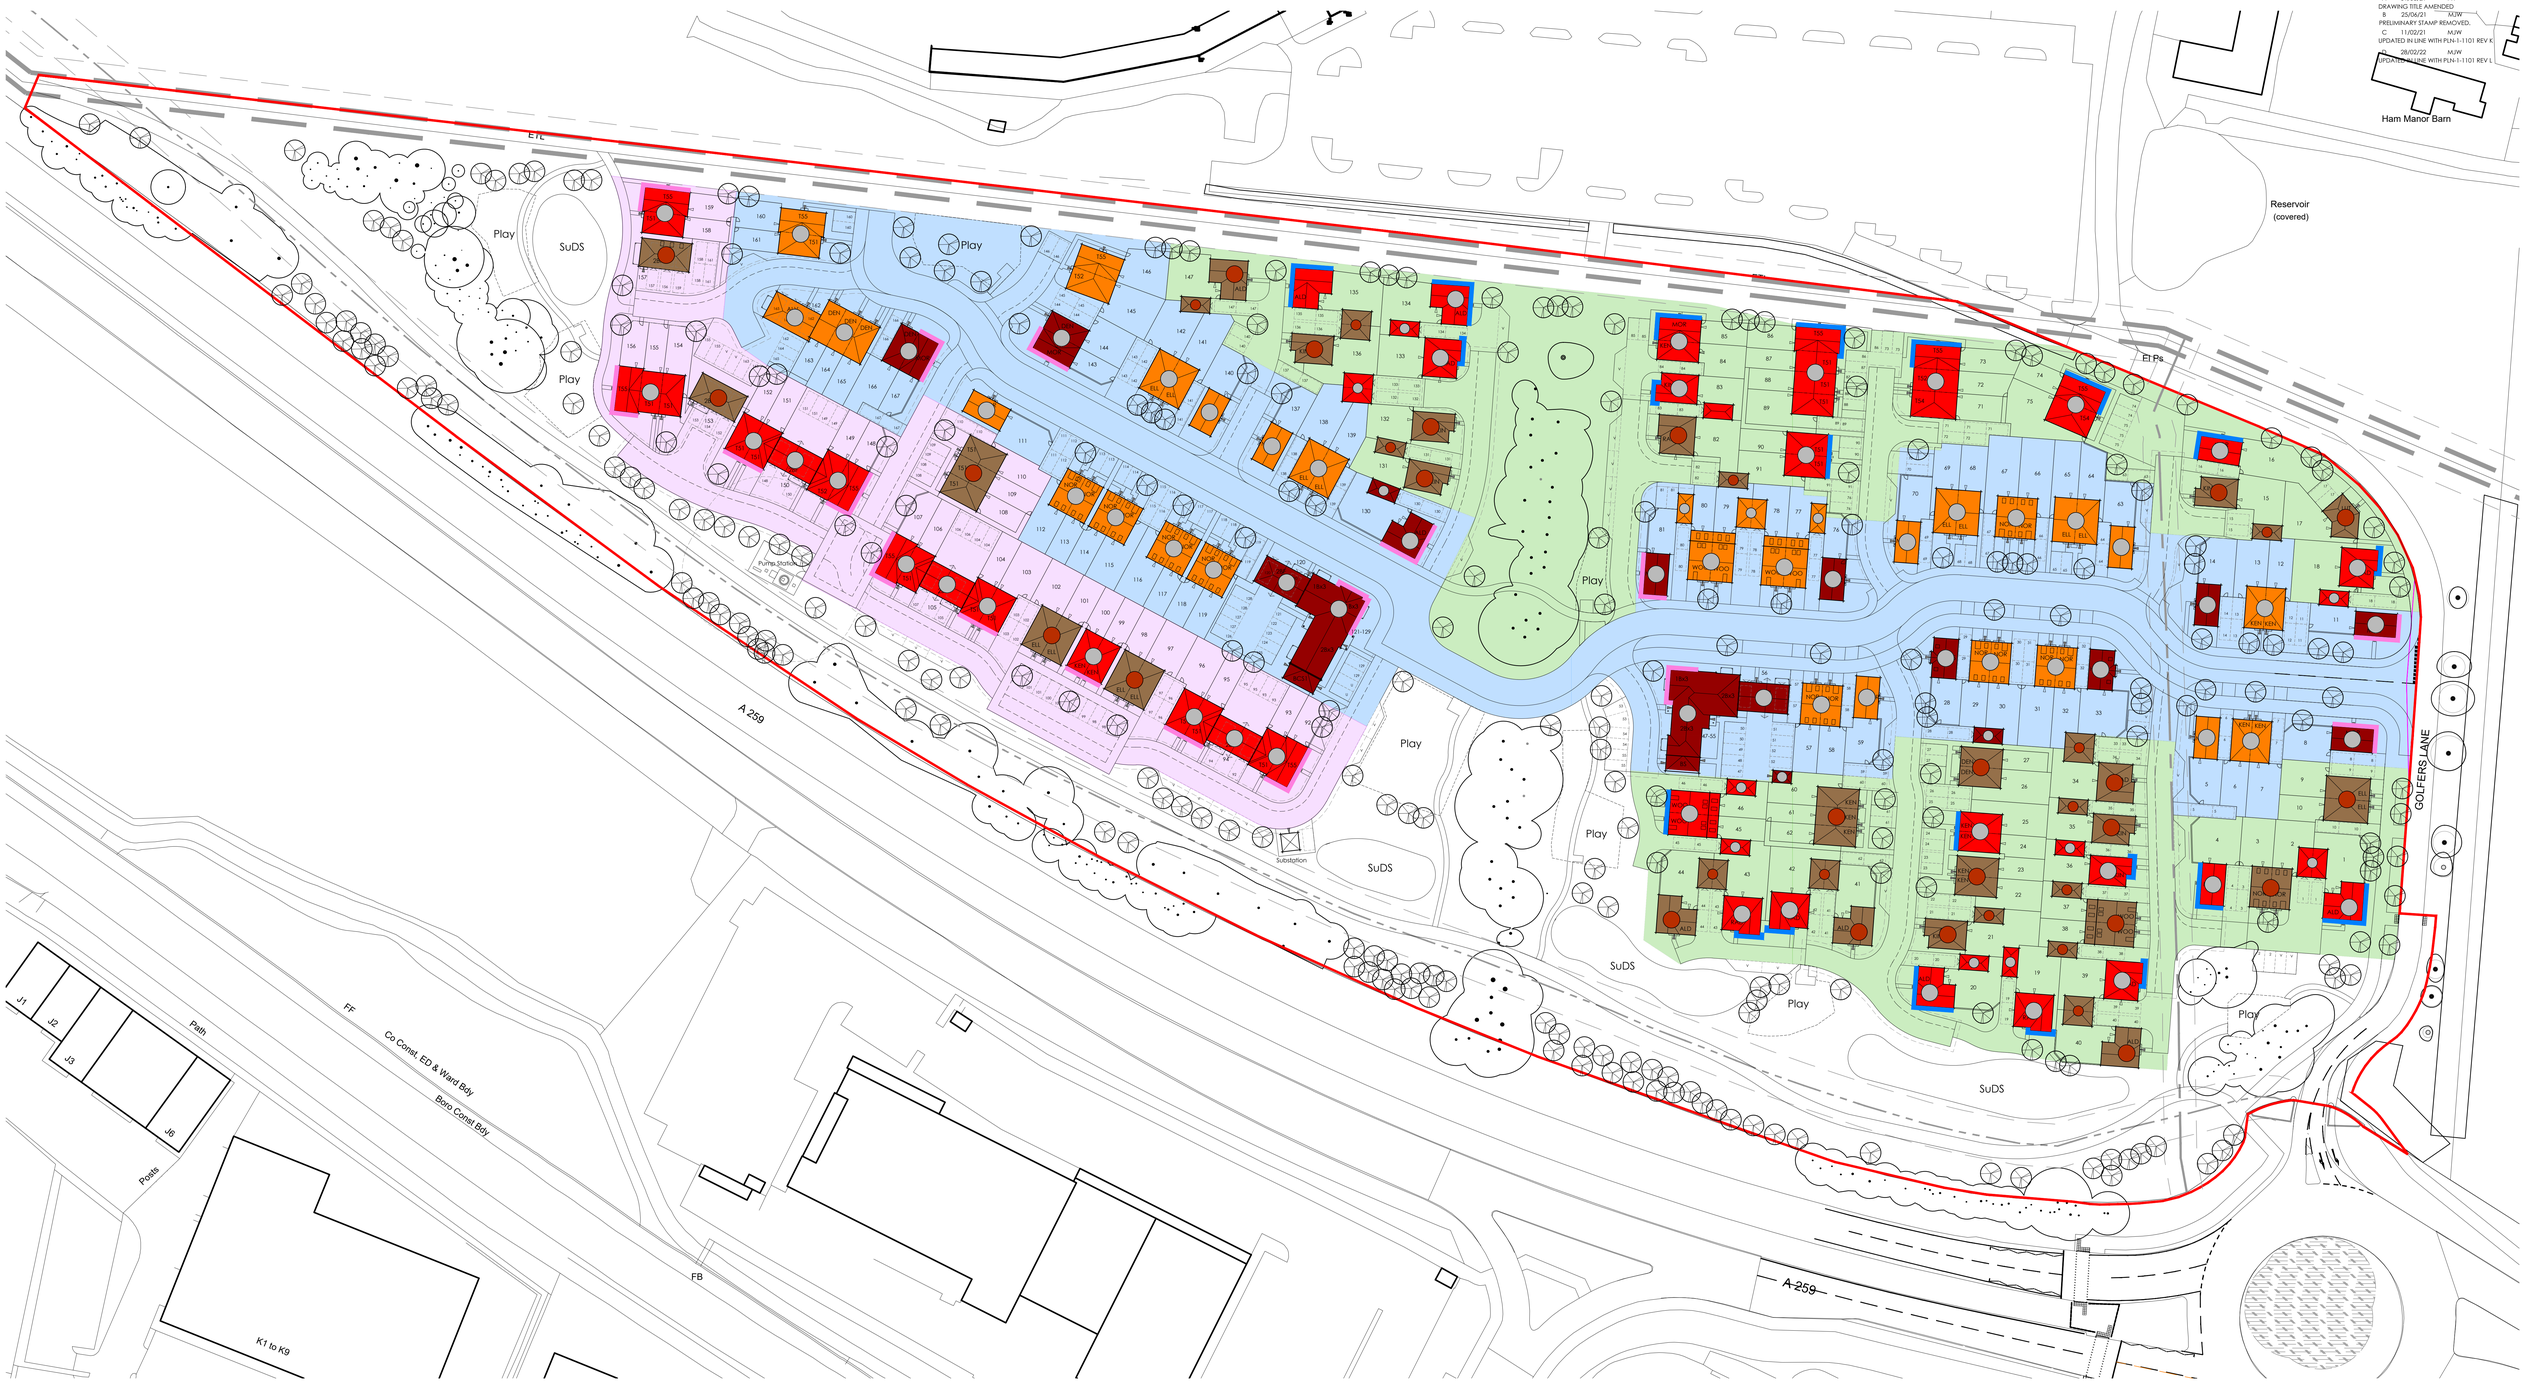


© This drawing and the works depicted contains information that is the copyright of Carlton Design Partnership Ltd. This drawing may also contain copyrighted information of third parties. This drawing or any information contained in it may not be used without the prior written permission of the originators. No liability will be accepted for amendments made by third parties. Scaled measurements must not be taken from this drawing for planning or tendering purposes. Any discrepancy or dispute must be notified to the originator in writing. This drawing may contain Ordnance Survey Data that is subject to Crown Copyright. All Rights reserved.

Rev	Date	Drawn	Checked
A	01/06/21	PH	
DRAWING TITLE AMENDED			
B	25/06/21	MJW	
PRELIMINARY STAMP REMOVED.			
C	11/02/21	MJW	
UPDATED IN LINE WITH PLN-1-1101 REV K			
D	28/02/22	MJW	
UPDATED IN LINE WITH PLN-1-1101 REV L			

Legend

Brick Types
- Dark Red Multi
- Light Red/Orange
- Red Multi
- Buff Multi

Roof Tiles
- Forticrete SL8 - Slate Grey
- Forticrete SL8 - Red

Feature Materials
- Weatherboarding - Grey
- Weatherboarding - White

Character Areas
- The Spine
- The Lanes
- The Edges

Project:
LAND AT GOLFERS LANE
RUSTINGTON GOLF CENTRE
RUSTINGTON

Drawing Title:
MATERIALS PLAN

BARRATT HOMES

carlton design partnership
Sovereign House, 226 Castle Way, Southampton, SO14 6BW
023 8071 4866 www.carltondesignpartnership.com

1:500 @ A0 — 0 5 10 15 20 25m

Drg No: PLN-1-1109 Rev: D

© COPYRIGHT THE CARLTON DESIGN PARTNERSHIP LTD. CANNOT BE USED WITHOUT PERMISSION

ADC DISTRICT COUNCIL AUDITS