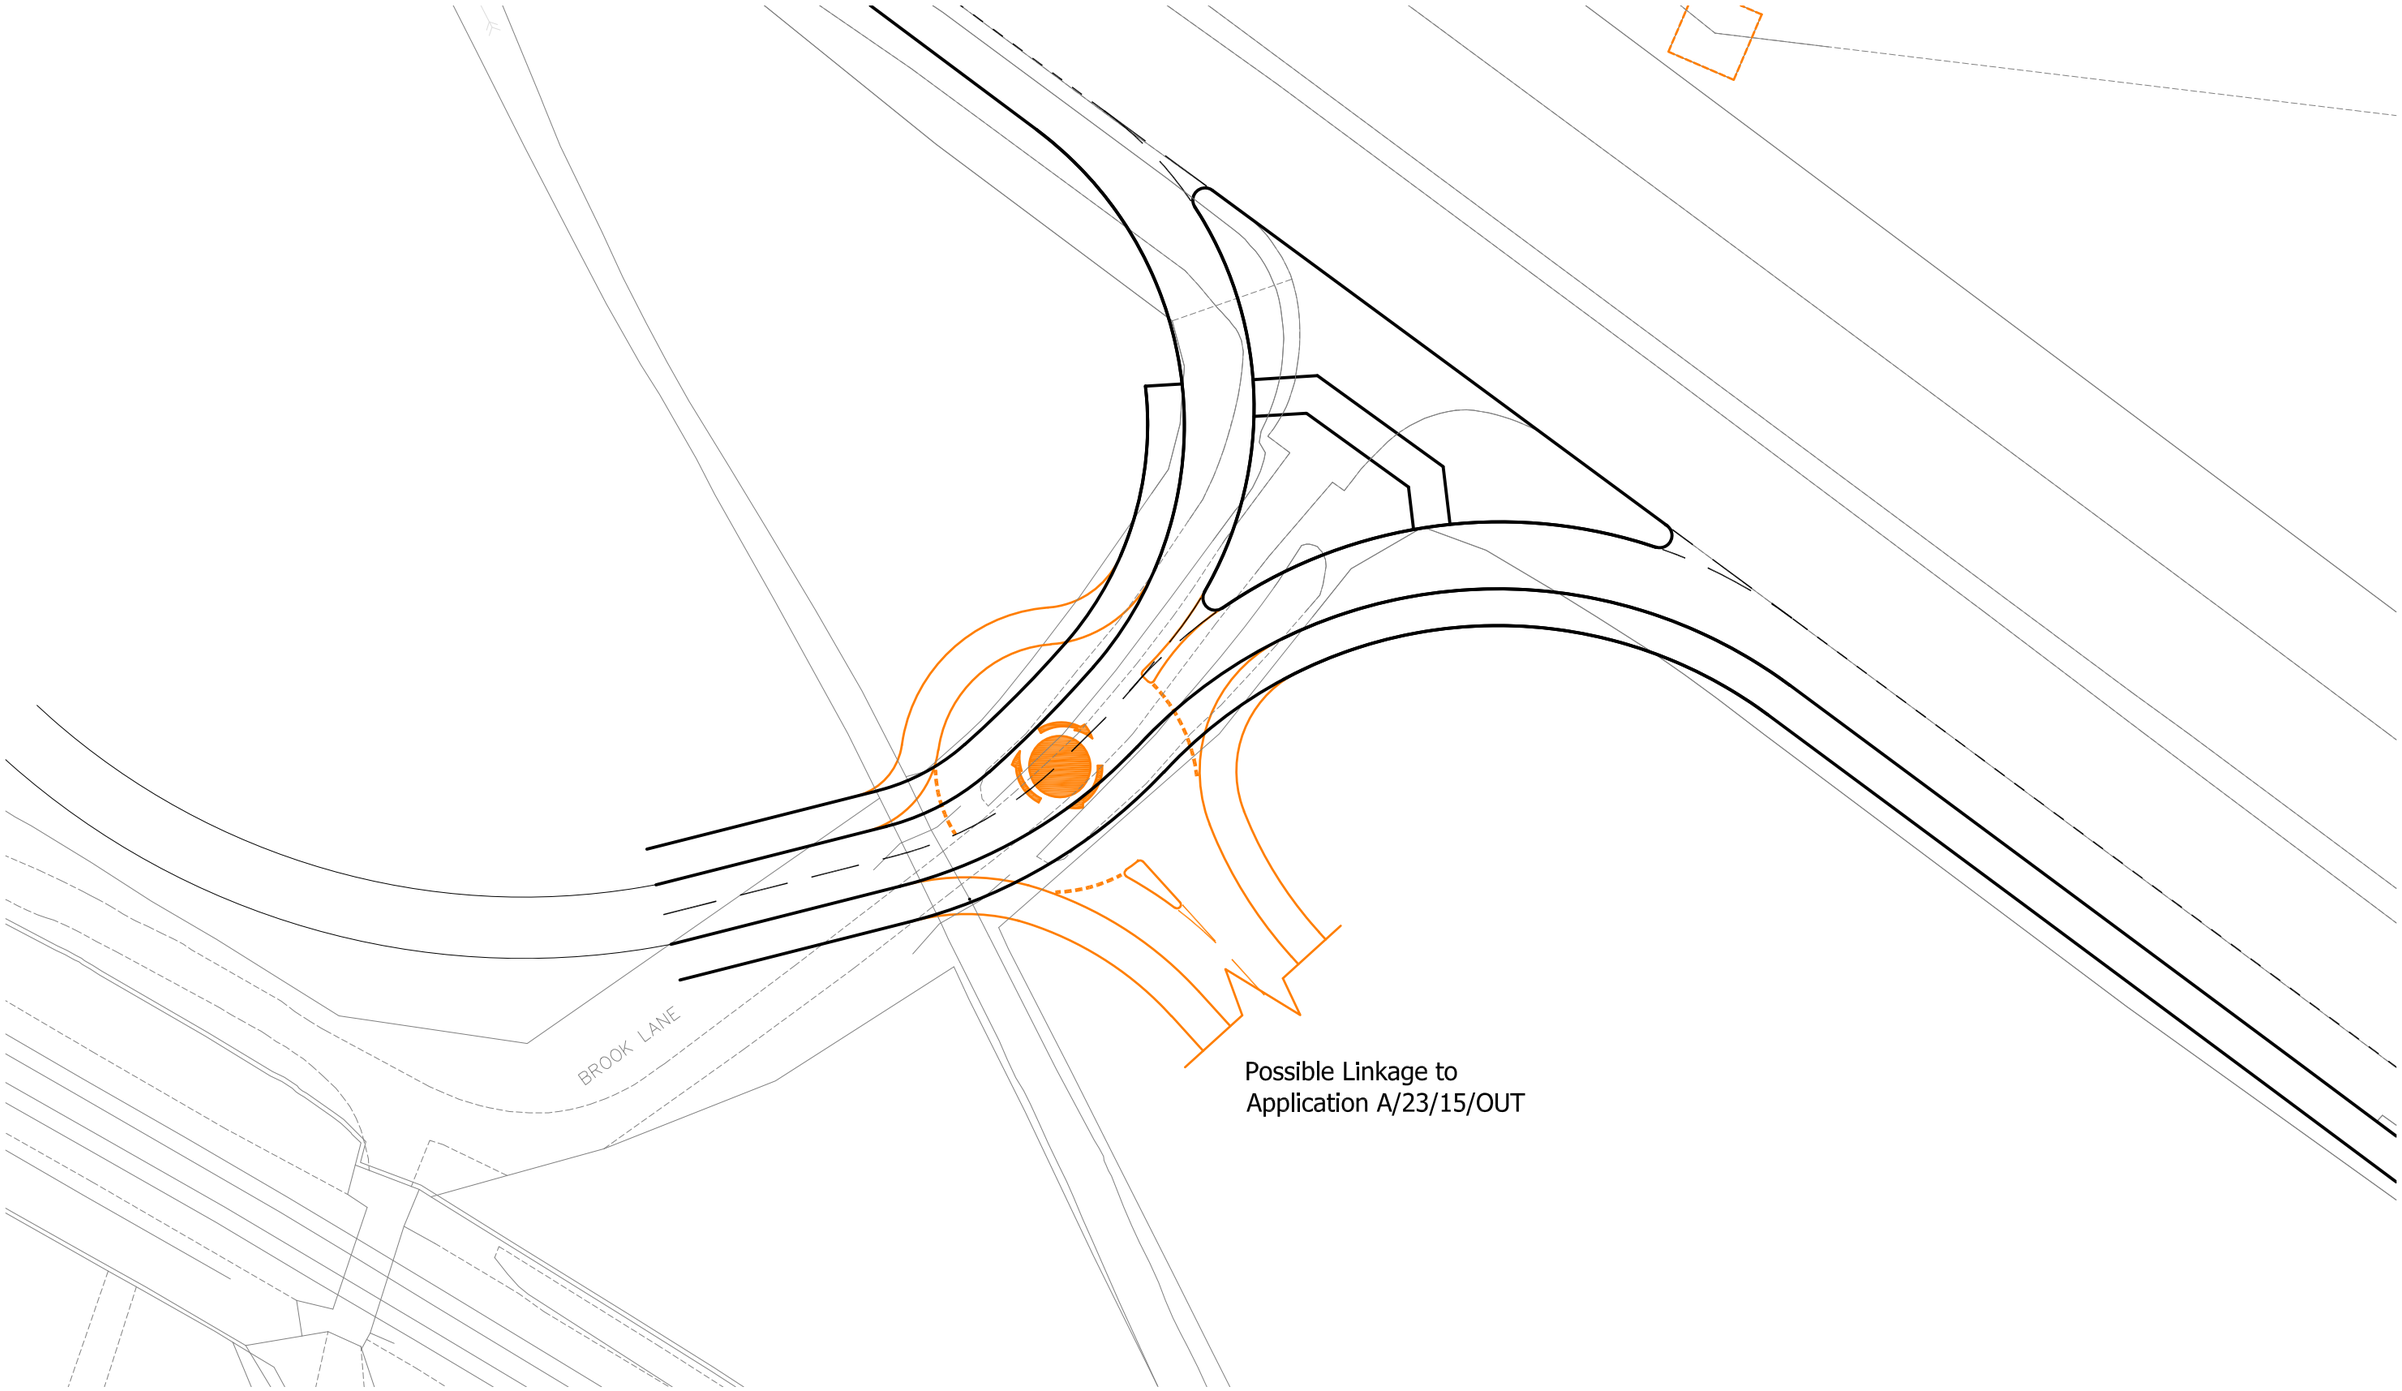


Possible Linkage to
Application A/23/15/OUT

This map is reproduced from Ordnance Survey material with the permission of Ordnance Survey on behalf of the Controller of Her Majesty's Stationery Office © Crown copyright. Unauthorised reproduction infringes Crown copyright and may lead to prosecution or civil proceedings. Mayer Brown Ltd. Licence No - AL 100002189

mayer brown

**Mayer Brown Limited** Lion House
Oriental Road Woking Surrey GU22 8AR
Telephone 01483 750 508 Fax 01483 750 437
wokingoffice@mayerbrown.co.uk www.mayerbrown.co.uk

client
STORE PROPERTY INVESTMENTS LTD

project
BROOK LANE, RUSTINGTON

title
POSSIBLE LINKAGE TO ADJACENT SITE

| scale | 1:500@A3 | drawn by | OAN | checked by | VL |
|---|---|---|---|---|---|
| date | JUNE 2018 | cad file | Master 2018-06-06.DWG | | |

drawing number
SPRUST(BROOK LANE).1/10

rev.
A

ARUN DISTRICT COUNCIL A/46/18/RES