
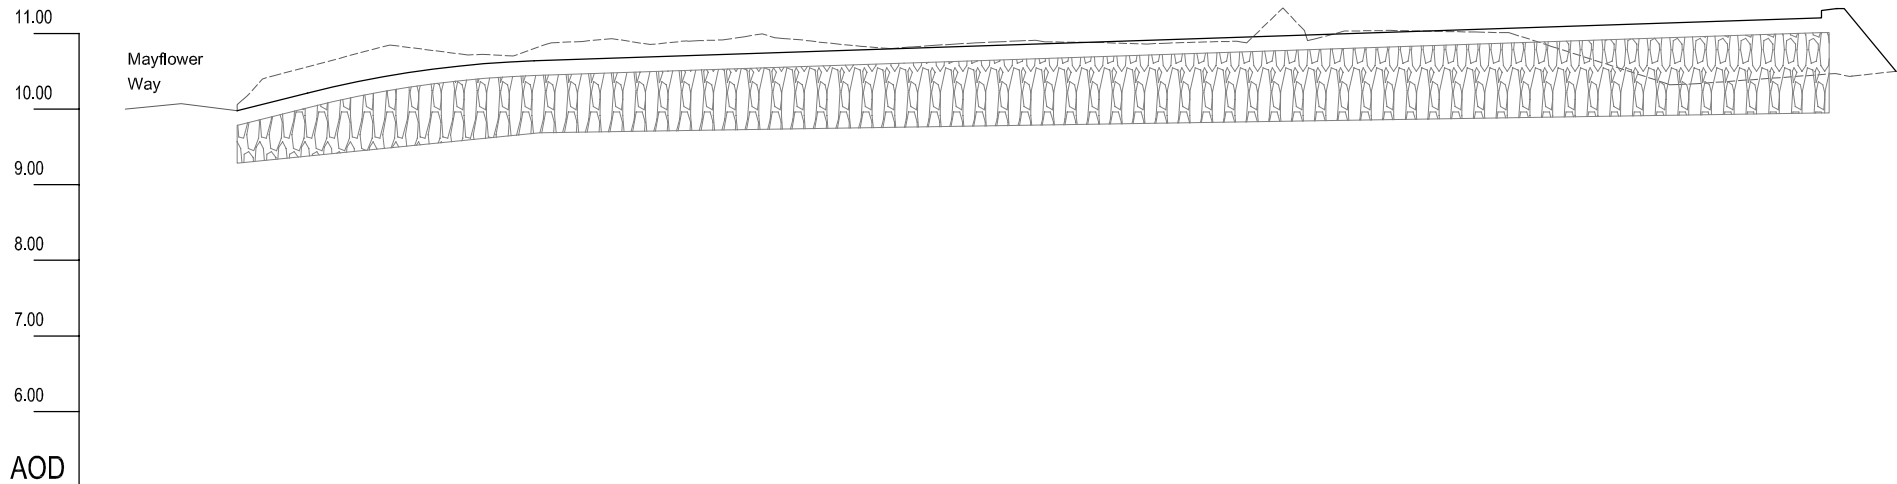


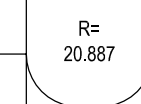

CHAINAGE			0.000				4.646		10.000				19.646		20.000		30.000		36.248		40.000		44.623		50.000		51.694		60.000		70.000		80.000		90.000		100.000		104.798			
EXISTING GROUND LEVEL	10.000		10.070		9.980	10.058			10.842				10.825	10.899				10.854				10.886			10.862	11.162		11.026		10.632				10.386			10.435	10.500				
ALIGNMENT LEVEL	9.980			10.212	10.439			10.645			10.640	10.706			10.773			10.840			10.906			10.973			11.040			11.106			11.173			11.205			11.305	10.500		
BASE ATTENUATION LEVEL	9.285			9.378	9.485			9.685			9.716			9.747			9.779			9.810			9.841			9.873			9.903			9.935			9.950							
BASE ATTENUATION GRADIENT				G=5.0%			G=320%																																			
VERTICAL ALIGNMENT				Straight G=5.0% L=4.646m			Curve G1=5.0% G2=0.0667% Curve L=15.0m			Straight G=0.0667% L=87.141m																																
HORIZONTAL ALIGNMENT										R=20.887				R=17.633																												

ES

ESCHER · SILVERMAN

Civil & Structural Consulting Engineers

Roughton, A2 Omega Park, Electron Way, Chandlers Ford, Hampshire SO53 4SE
Tel: 023 8027 8659 Email: reception@eschers.co.uk
www.eschersilverman.com

Project
MAYFLOWER WAY, ANGMERING

Drawing Title
**Engineering Details
Longitudinal Sections**

Drawing Status
Preliminary

Client
Crayfern HOMES

B	08.10.18	Road extended
A	13.03.18	First issue
Rev.	Date	Details

Scales	Paper Size
H1:500V1:100	A3
Job No.	
ES1539	
Drawing No.	Rev
503-01	B

This drawing is the copyright of Escher Silverman and may not be copied, altered or reproduced in any form or passed to a third party without the consent of Escher Silverman. Do not scale from this drawing, use figured dimensions only. Dimensions should be checked and verified on site and any discrepancies should be reported to Escher Silverman as soon as possible.