



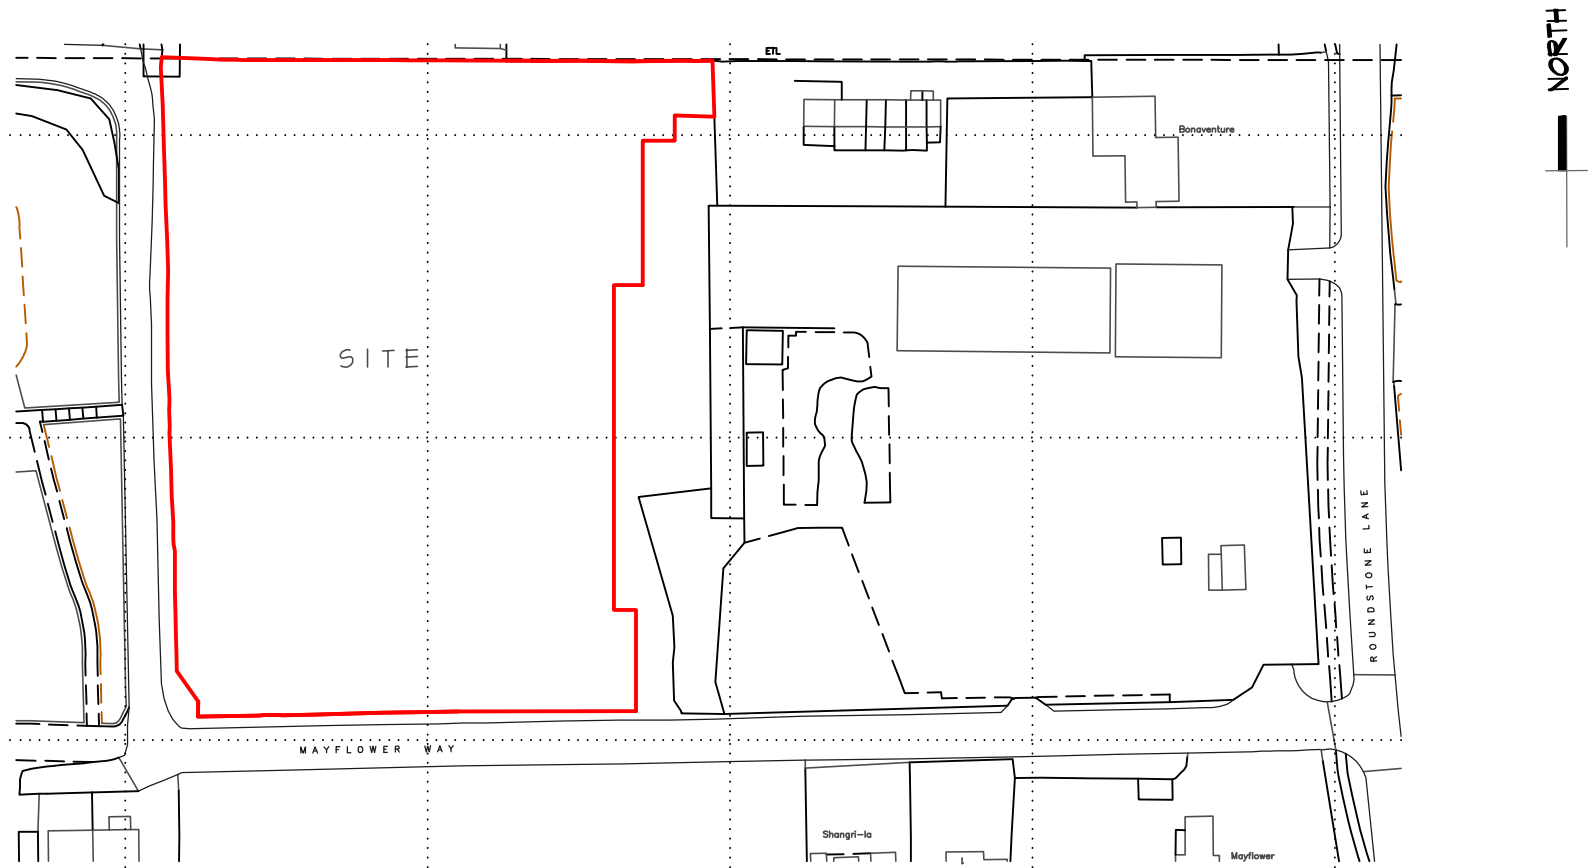

Ordnance Survey (c) Crown Copyright 2014. All rights reserved. Licence number 100022432

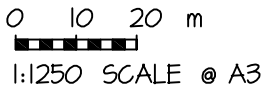

client
GRAYFERN HOMES

project
RESIDENTIAL DEVELOPMENT
LAND OFF MAYFLOWER WAY
ANGMERING, WEST SUSSEX
BN16 4AY

drawing

LOCATION PLAN

scale	date	job no.	dwg no.	rev.
1:1250 @A3	APRIL 18 1701	1.01	-	-

This drawing is the copyright of Crossley Design Architecture