
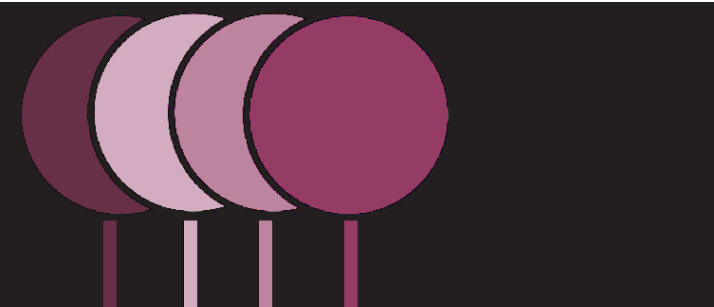


LEGEND

MARSHALLS DRIVESETT
TEGULA PRIORA PERMEABLE
BLOCK PAVING

MARSHALLS INDIAN
SANDSTONE PAVING

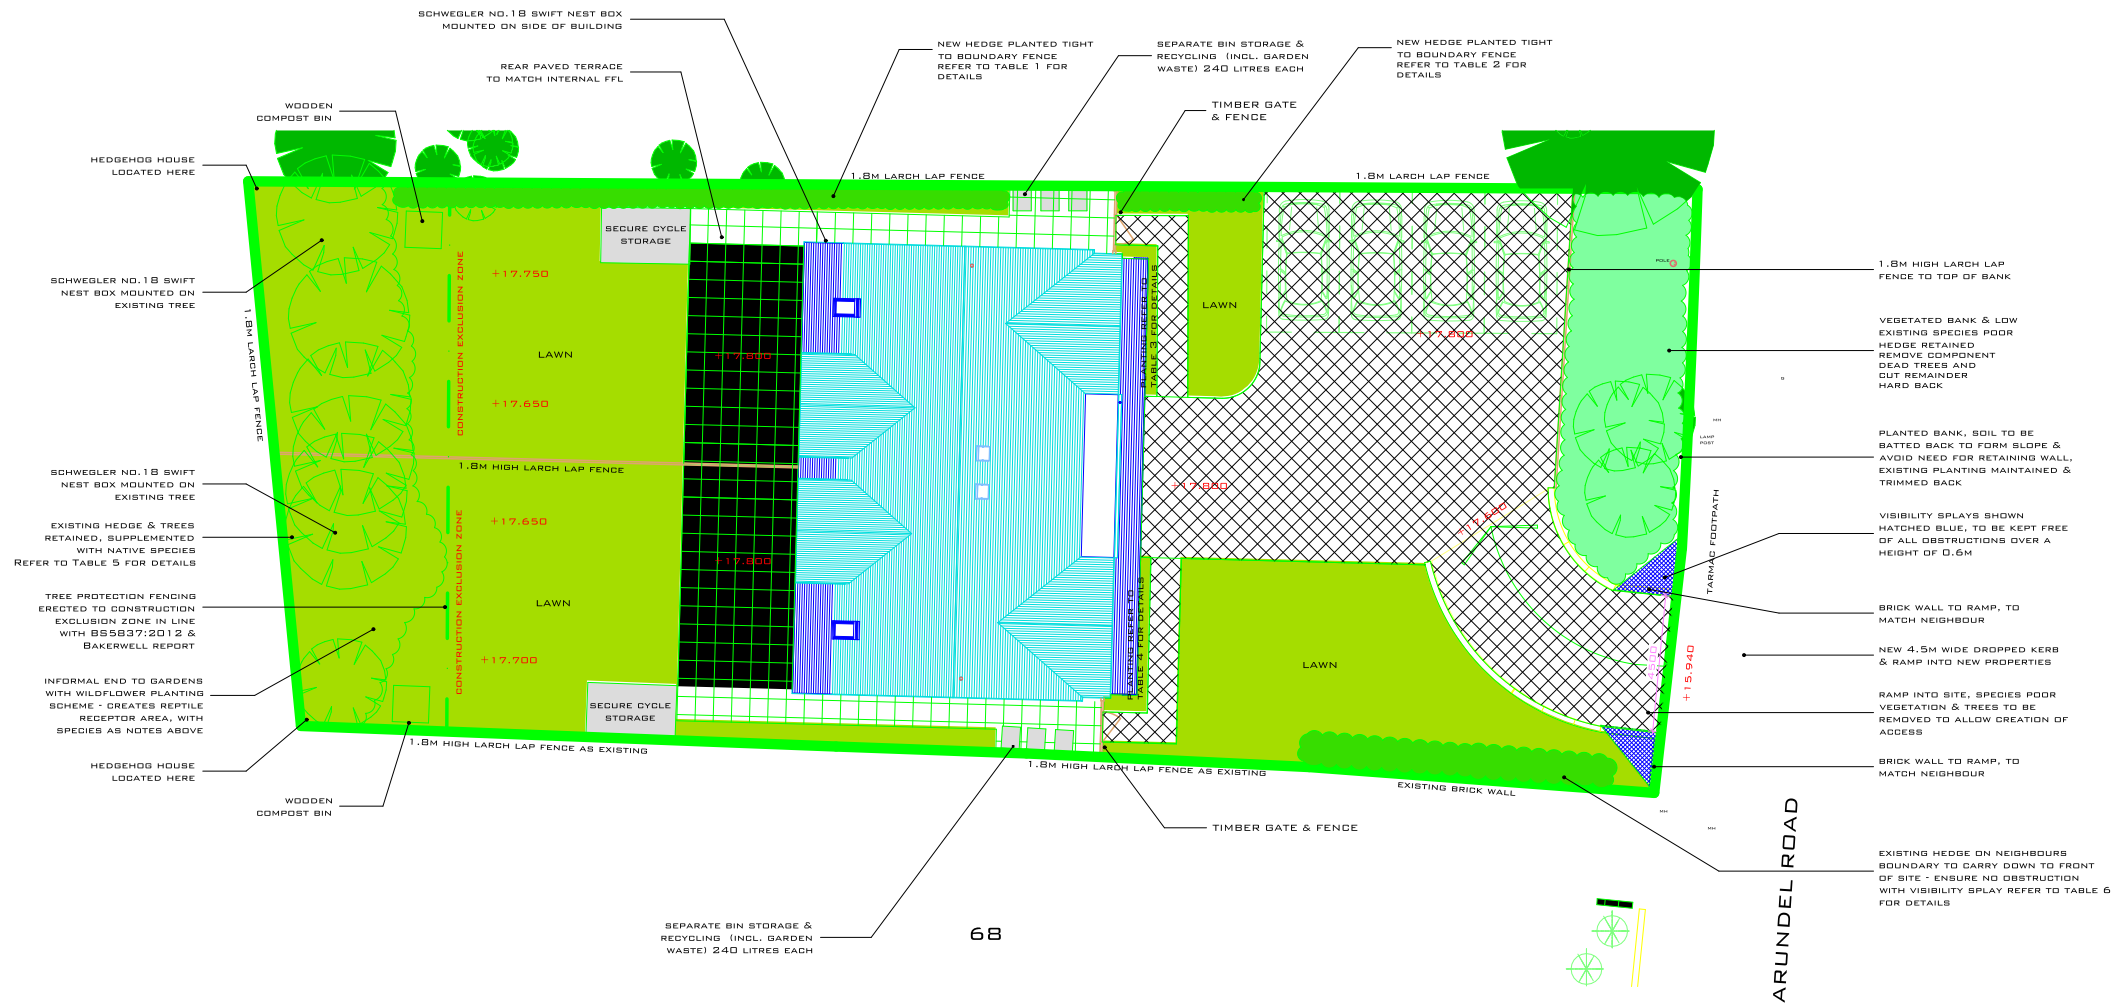

The Studio, 1 Spring Gardens, Glynde, Nr Lewes, East Sussex, BN8 6SA
Lewes - 01273 858 826 Mobile - 07377 393 897
www.nicholasjonesconsultants.co.uk - e-mail info@nicholasjonesconsultants.co.uk

Client's Name
Chersterman Homes

Job Title
Land to the North of 68 Arundel Road
Angmering, West Sussex, BN16 4LL

Drawing Title
Proposed Landscaping Plan

Scale
1:250 @ A3

Drawn NDJ Date 08.03.2020

Drg No
NJCL 550_01_080320

Status INFORMATION

This drawing should be reproduced in colour only