



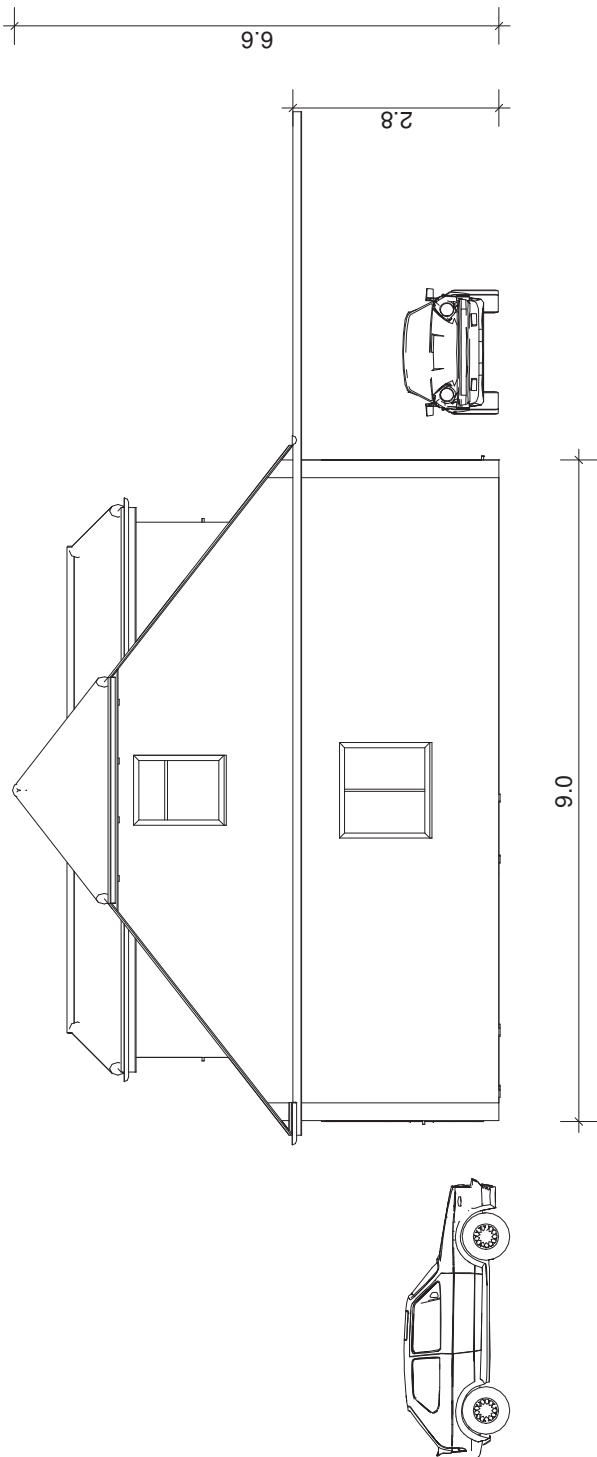

Copyright of Corbil Estates & Planning Ltd

Only to be scaled for planning purposes

Dimensions to be checked on-site

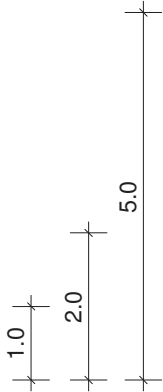

Corbil Estates & Planning Ltd

Town Planning Consultants

www.corbilplanning.co.uk

Owner:	Mr Kostas Povilaitis		
Project:	Land at Downs Way, East Preston		
	Pair of Semi-Detached Bungalows		
Component:	Proposed East Elevation		
Note:	Rev.	Plan-No.:	CBL-0820225-P107
Scale:	1 : 100	Date:	19/02/2021