



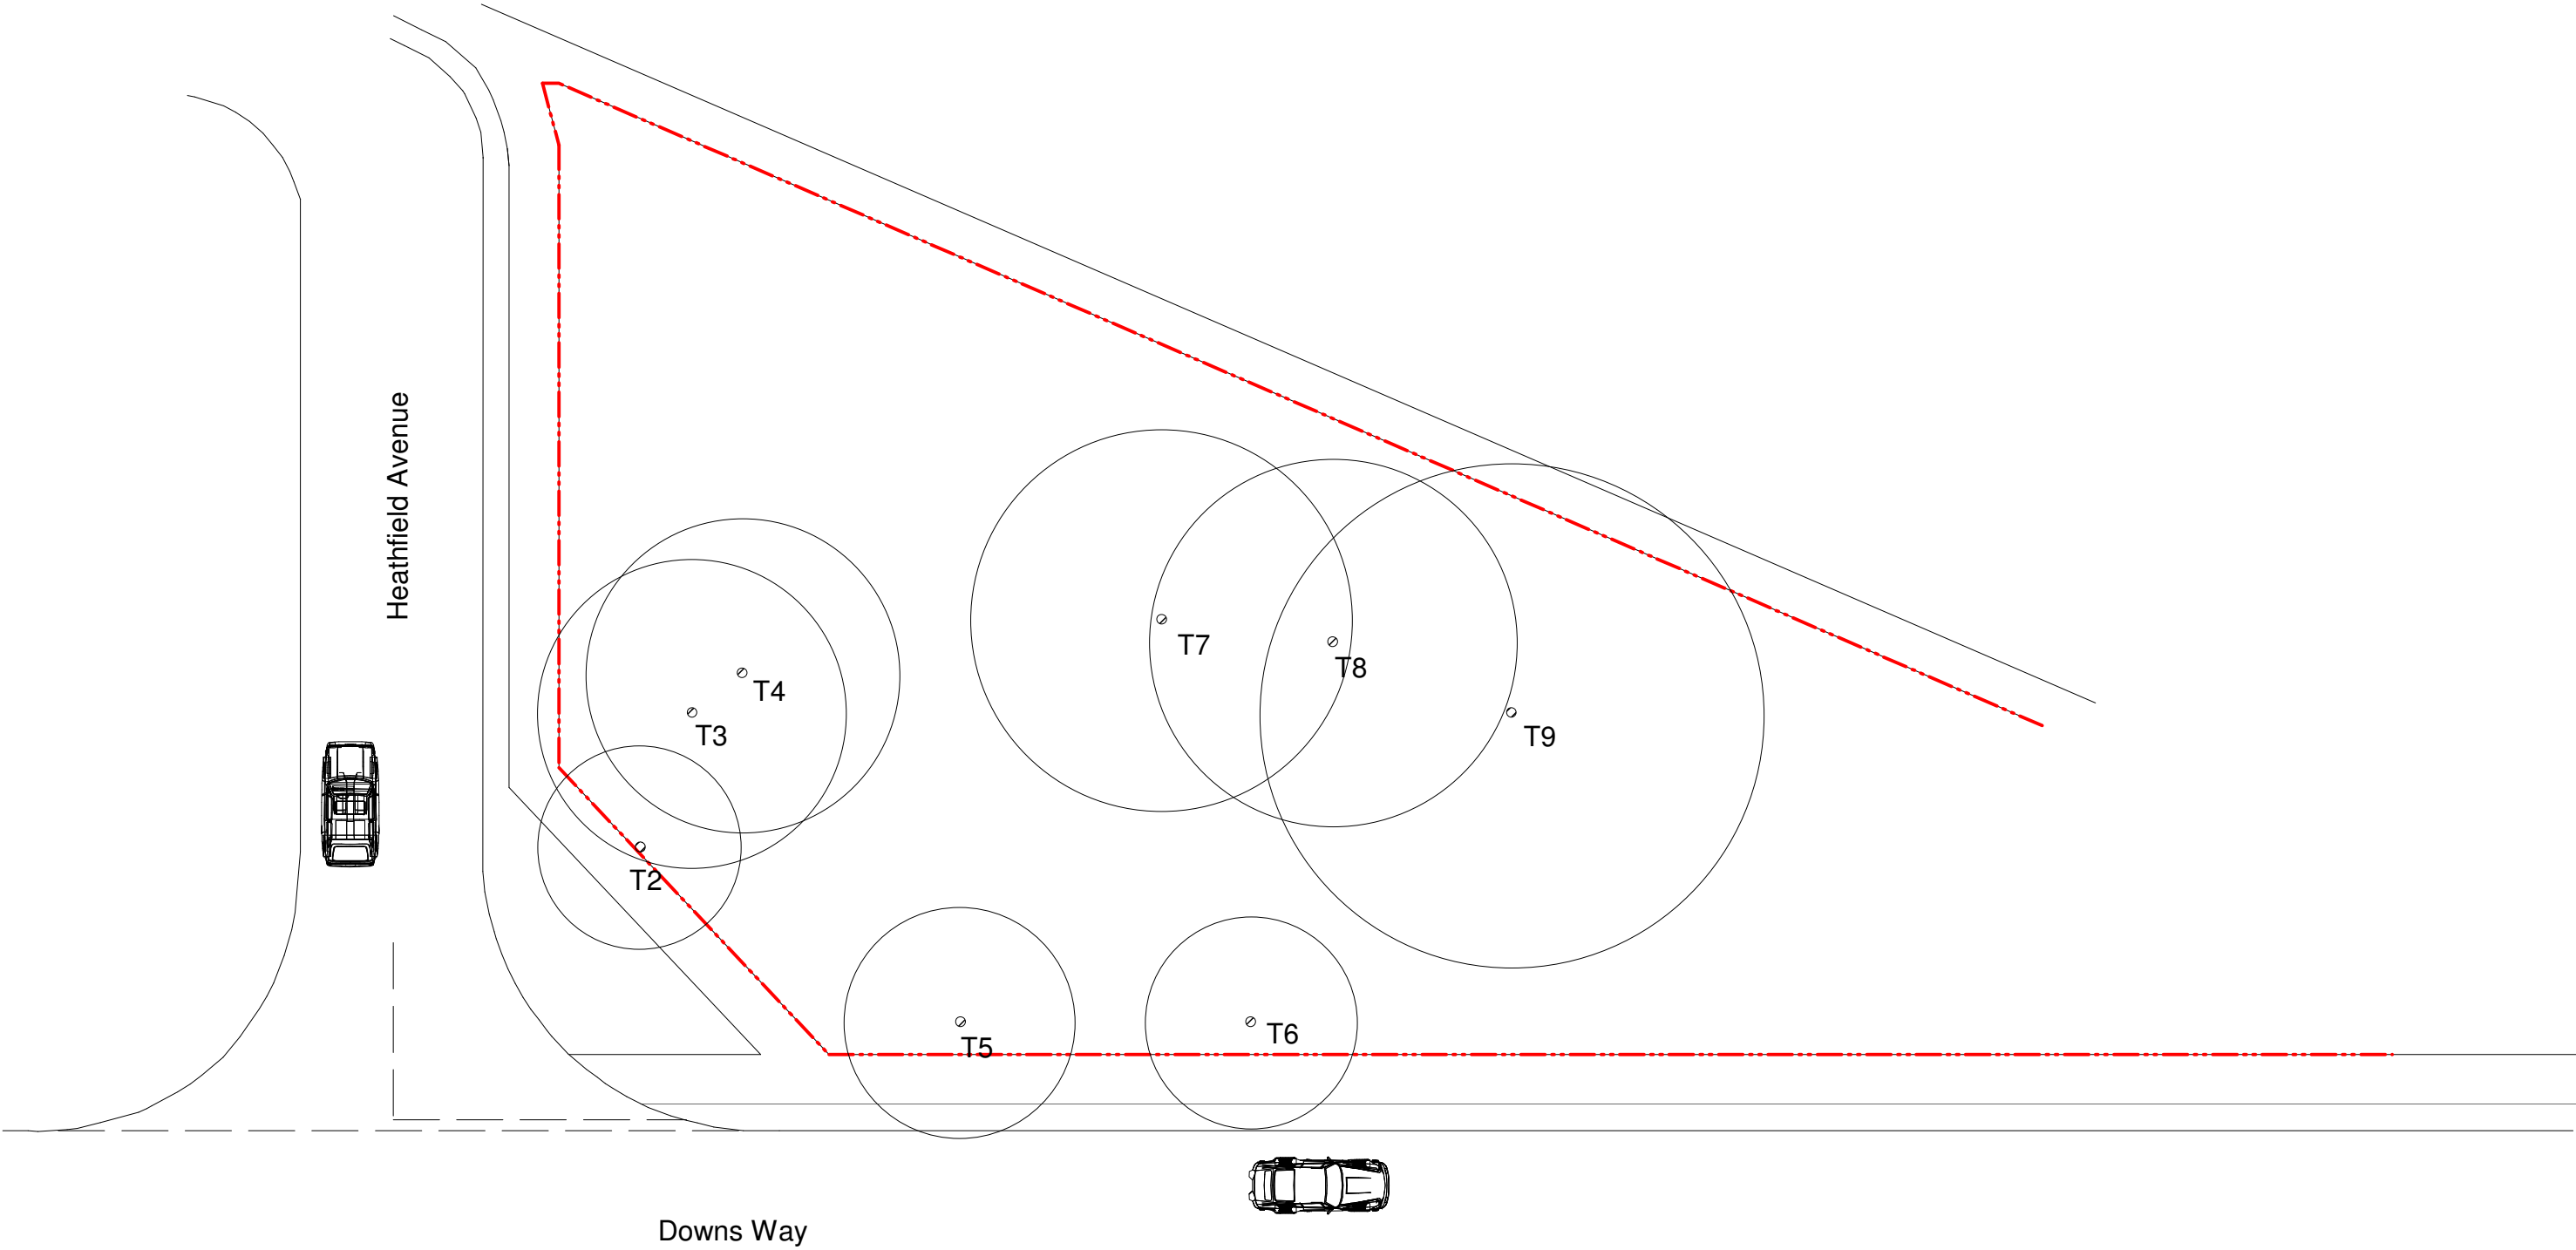

Copyright of Corbil Estates & Planning Ltd
Only to be scaled for planning purposes
All dimensions to be checked on-site

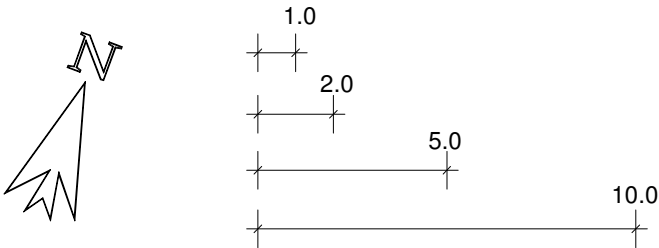

Corbil Estates & Planning Ltd
Town Planning Consultants
www.corbilplanning.co.uk

Owner:	Mr Kostas Povilaitis		
Project:	Land at Downs Way, East Preston Pair of Semi-Detached Bungalows		
Component:	Existing Site Plan		
Note:	Rev.	Plan-No.:	CBL-0820225-ES101
Scale:	1 : 200	Date:	18/02/2021