Wilmington

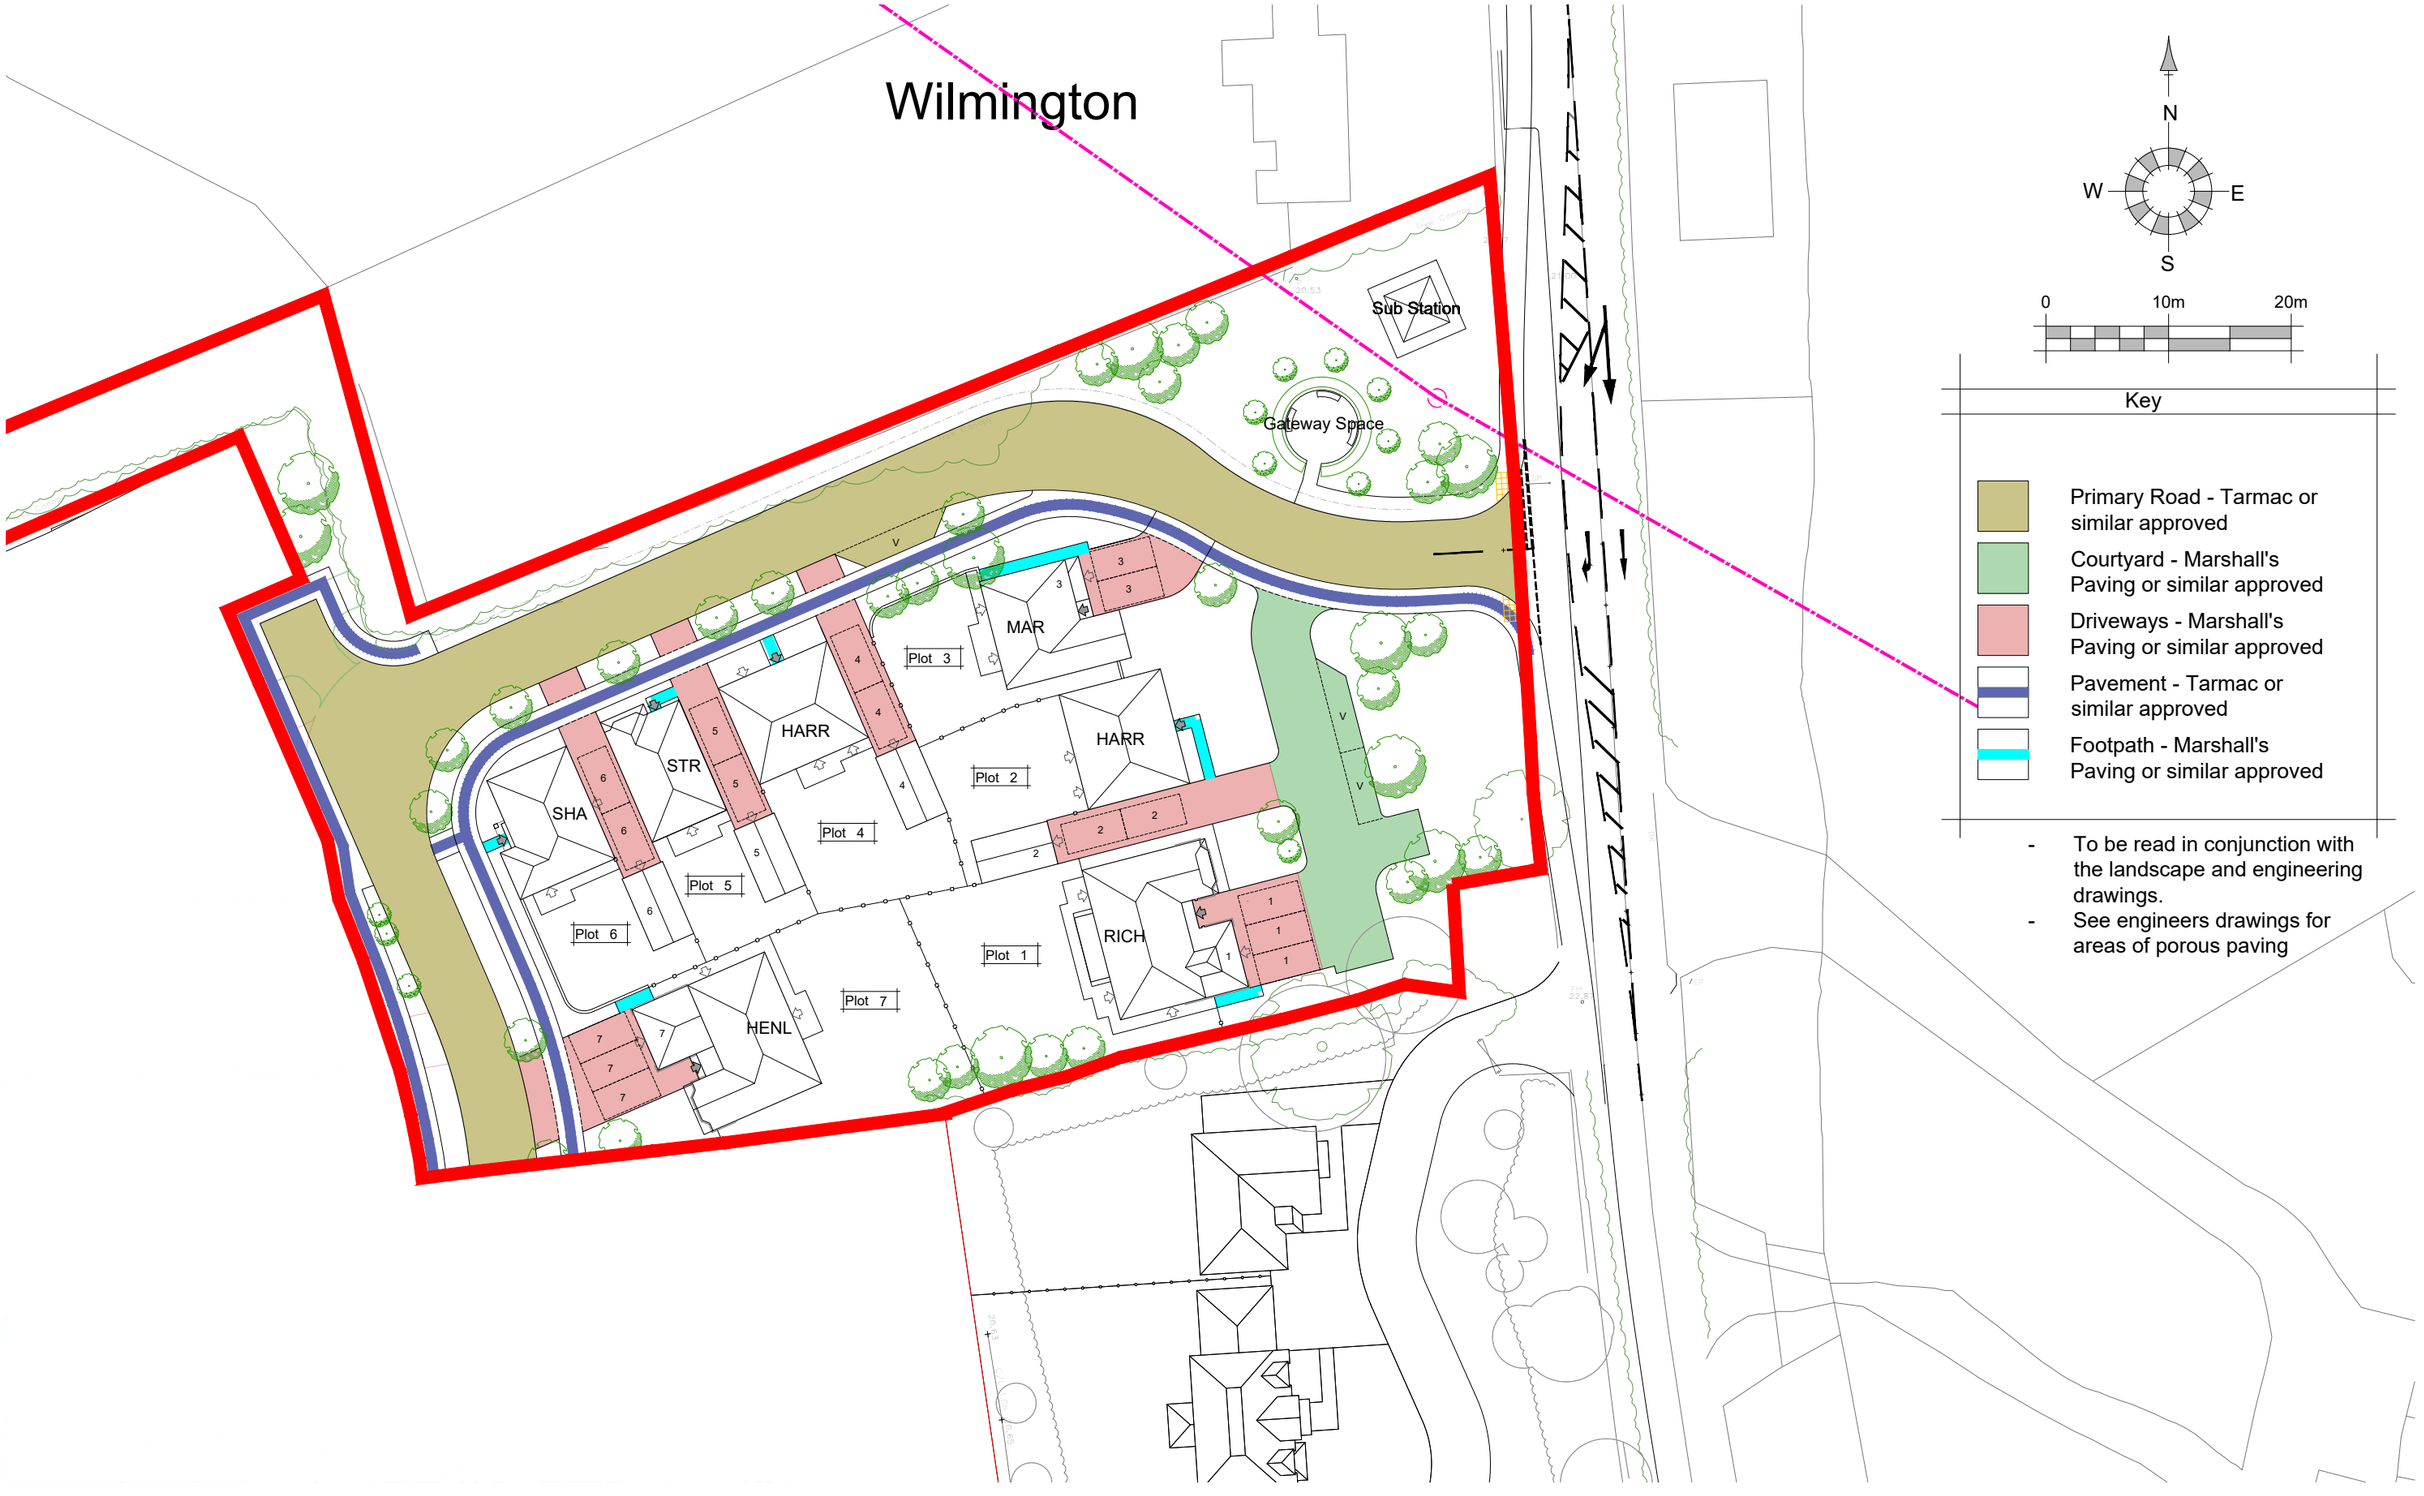

N
W E
S

0 10m 20m

Key

- Primary Road - Tarmac or similar approved
- Courtyard - Marshall's Paving or similar approved
- Driveways - Marshall's Paving or similar approved
- Pavement - Tarmac or similar approved
- Footpath - Marshall's Paving or similar approved

- To be read in conjunction with the landscape and engineering drawings.
- See engineers drawings for areas of porous paving

REV.	DATE	REVISIONS:	BY	STATUS:
A	08/02/22	Updated to match P401A	RDP	Planning

CLIENT:	Redrow Homes Ltd.	PROJECT:	Phase 1 - Arundel Road Angmering
SCALE:	1:500 (A3 ORIGINAL)	DRAWING:	Surface Materials Layout
DRAWN: RDP DATE: 03/02/2022	20232	P404	A

© COPYRIGHT EXISTS ON THE DESIGNS AND INFORMATION SHOWN ON THIS DRAWING

This drawing may be scaled or cross referenced to the scale bar for planning application purposes only. Do not scale for any other purpose, use figured dimensions only. Subject to site survey and all necessary consents. All dimensions to be checked by user and any discrepancies, errors or omissions to be reported to the Architect before work commences. This drawing is to be read in conjunction with all other relevant materials. OS Licence No. 100007327

architecture planning masterplanning
Broadmede House, Farnham Business Park,
Weydon Lane, Farnham, Surrey GU9 8QT.
info@osparchitecture.com www.osparchitecture.com
Tel: 01252 267878
© Keefe Scanlon Limited. Company Registration No. 2878091

ARUN DISTRICT COUNCIL A/46/22/RES