
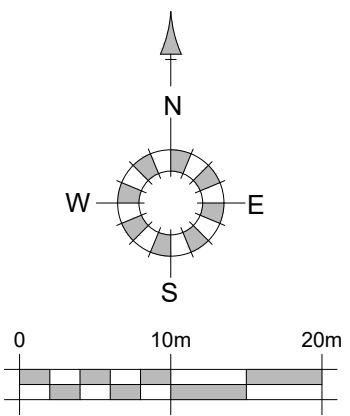


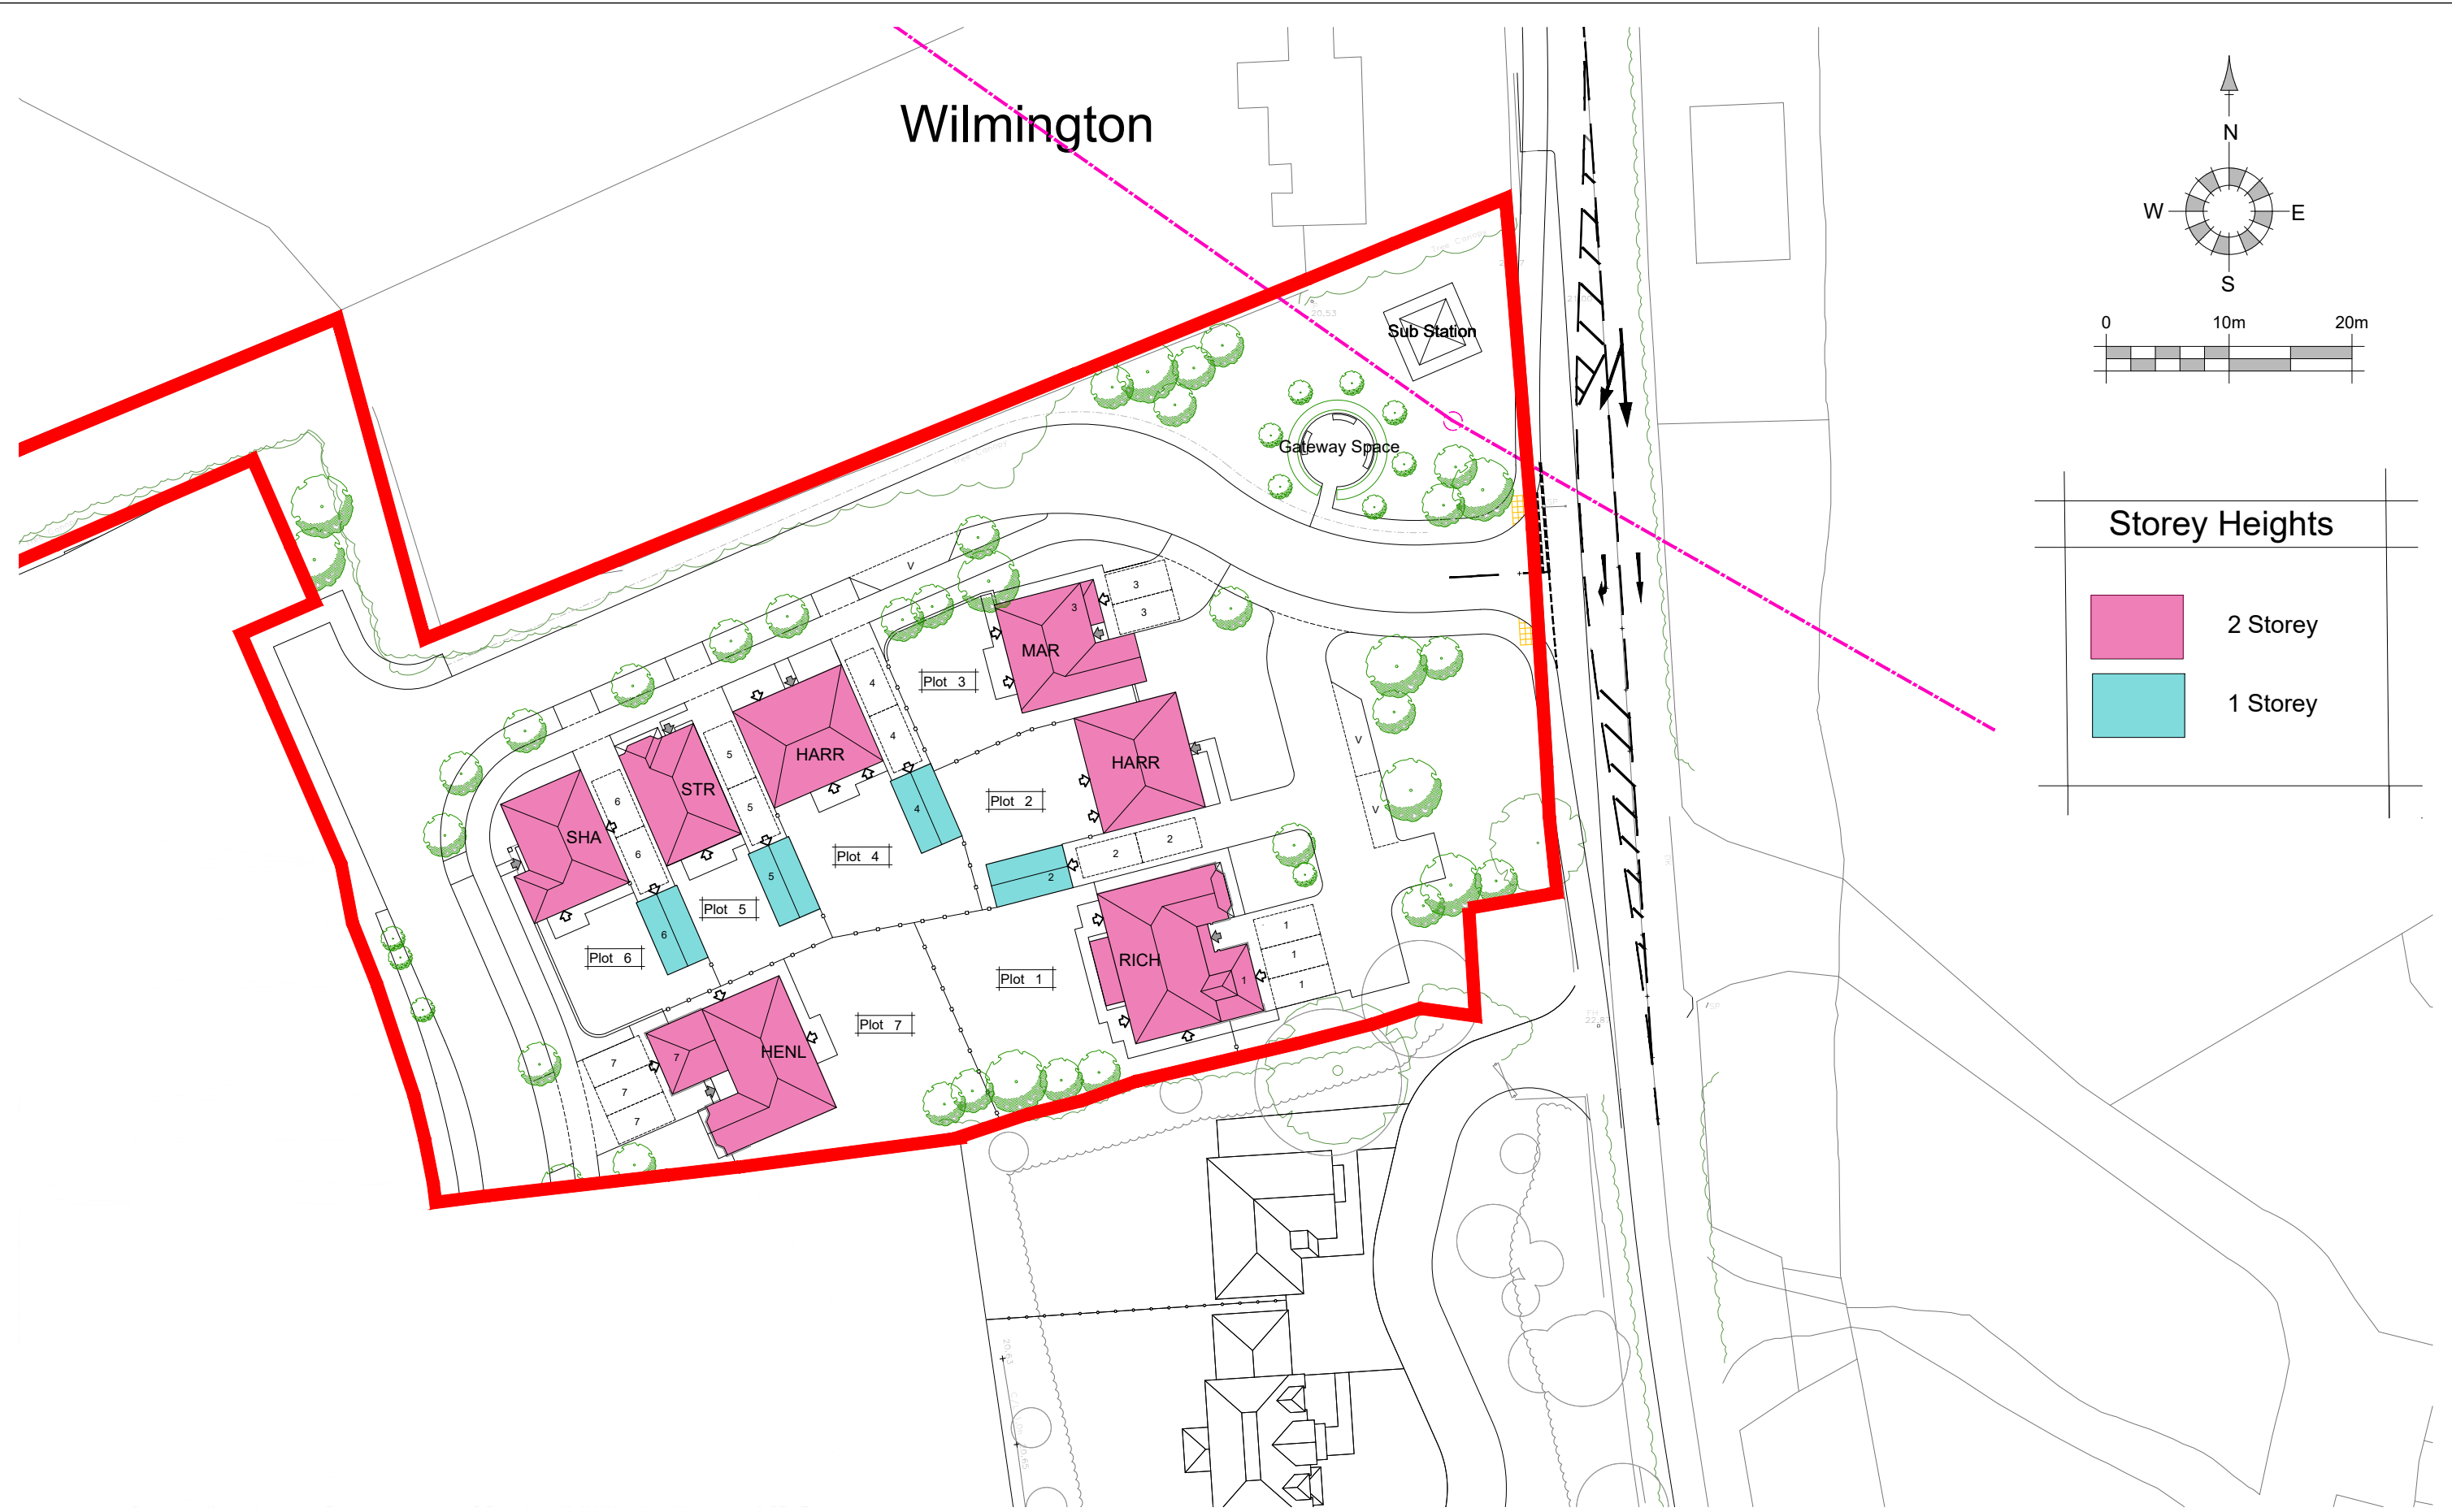

Storey Heights	
	2 Storey
	1 Storey

REV. A	DATE 08/02/22	REVISIONS: Updated to match P401A
-----------	------------------	--------------------------------------

BY RDP

STATUS:

Planning

CLIENT:	Redrow Homes Ltd.	PROJECT:	Phase 1 - Arundel Road Angmering
SCALE:	1:500 (A3 ORIGINAL)	DRAWING:	Storey Heights Plan
DRAWN:	RDP		
DATE:	03/02/2022	20232	P407 A



architecture planning masterplanning

Broadmede House, Farnham Business Park,
Weydon Lane, Farnham, Surrey GU9 8QT.
info@osparchitecture.com www.osparchitecture.com
Tel: 01252 267878

© COPYRIGHT EXISTS ON THE DESIGNS AND INFORMATION SHOWN ON THIS DRAWING

This drawing may be scaled or cross referenced to the scale bar for planning application purposes only. Do not scale for any other purpose, use figured dimensions only. Subject to site survey and all necessary consents. All dimensions to be checked by user and any discrepancies, errors or omissions to be reported to the Architect before work commences. This drawing is to be read in conjunction with all other relevant materials.

OS Licence No. 100007327