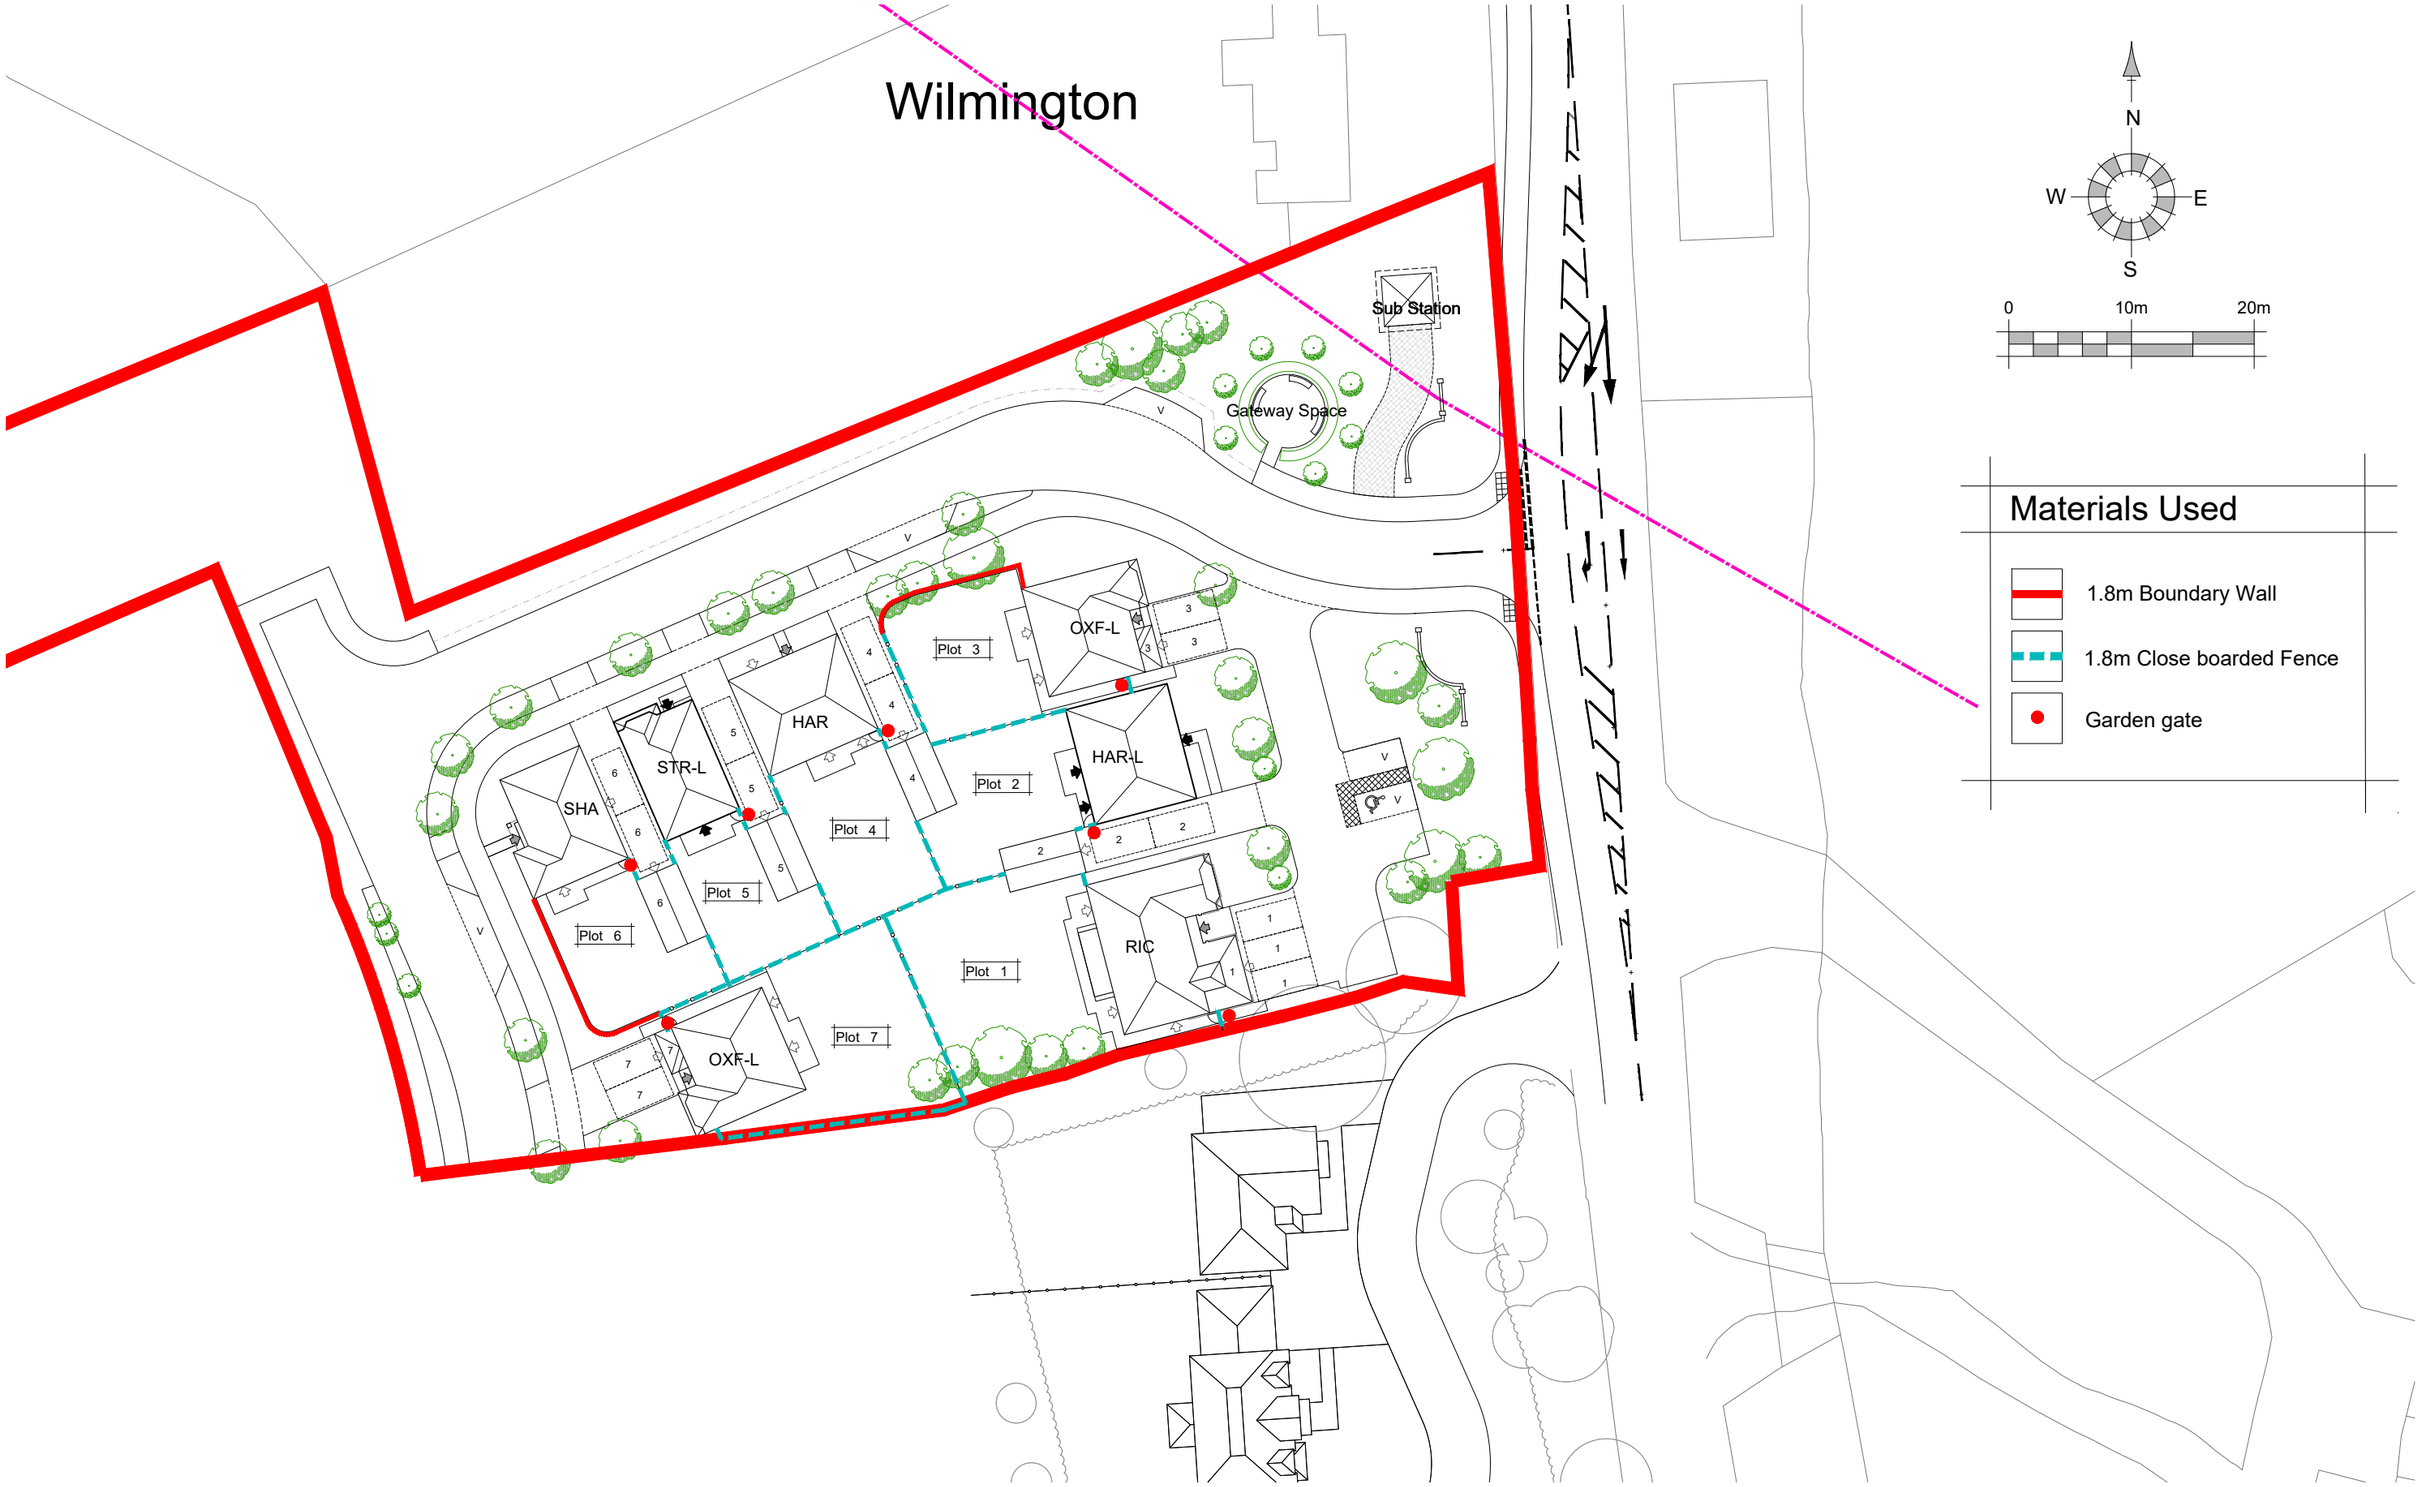

REV.	DATE	REVISIONS:	BY
A	08/02/22	Updated to match P401A	RDP
B	06/06/2022	Updated to match P401B	jg
C	14/06/2022	Updated to match P401C	RP
D	27/06/2022	Updated to match P401D	RP
E	05/07/2022	Updated to match P401E	KLH

STATUS:

Planning

CLIENT: Redrow Homes Ltd.

PROJECT: Phasae 1 - Arundel Road Angmering

SCALE: 1:500 (A3 ORIGINAL)

DRAWING: Boundary Materials Layout

DRAWN: RDP

DATE: 03/02/2022

20232

P403

E

architecture planning masterplanning
Broadmede House, Farnham Business Park,
Weydon Lane, Farnham, Surrey GU9 8QT.
info@osparchitecture.com www.osparchitecture.com
Tel: 01252 267878
(Keefe Scanlon Limited) Company Registration No. 2878091

© COPYRIGHT EXISTS ON THE DESIGNS AND INFORMATION SHOWN ON THIS DRAWING

This drawing may be scaled or cross referenced to the scale bar for planning application purposes only. Do not scale for any other purpose, use figured dimensions only. Subject to site survey and all necessary consents. All dimensions to be checked by user and any discrepancies, errors or omissions to be reported to the Architect before work commences. This drawing is to be read in conjunction with all other relevant materials.

OS Licence No. 100007327