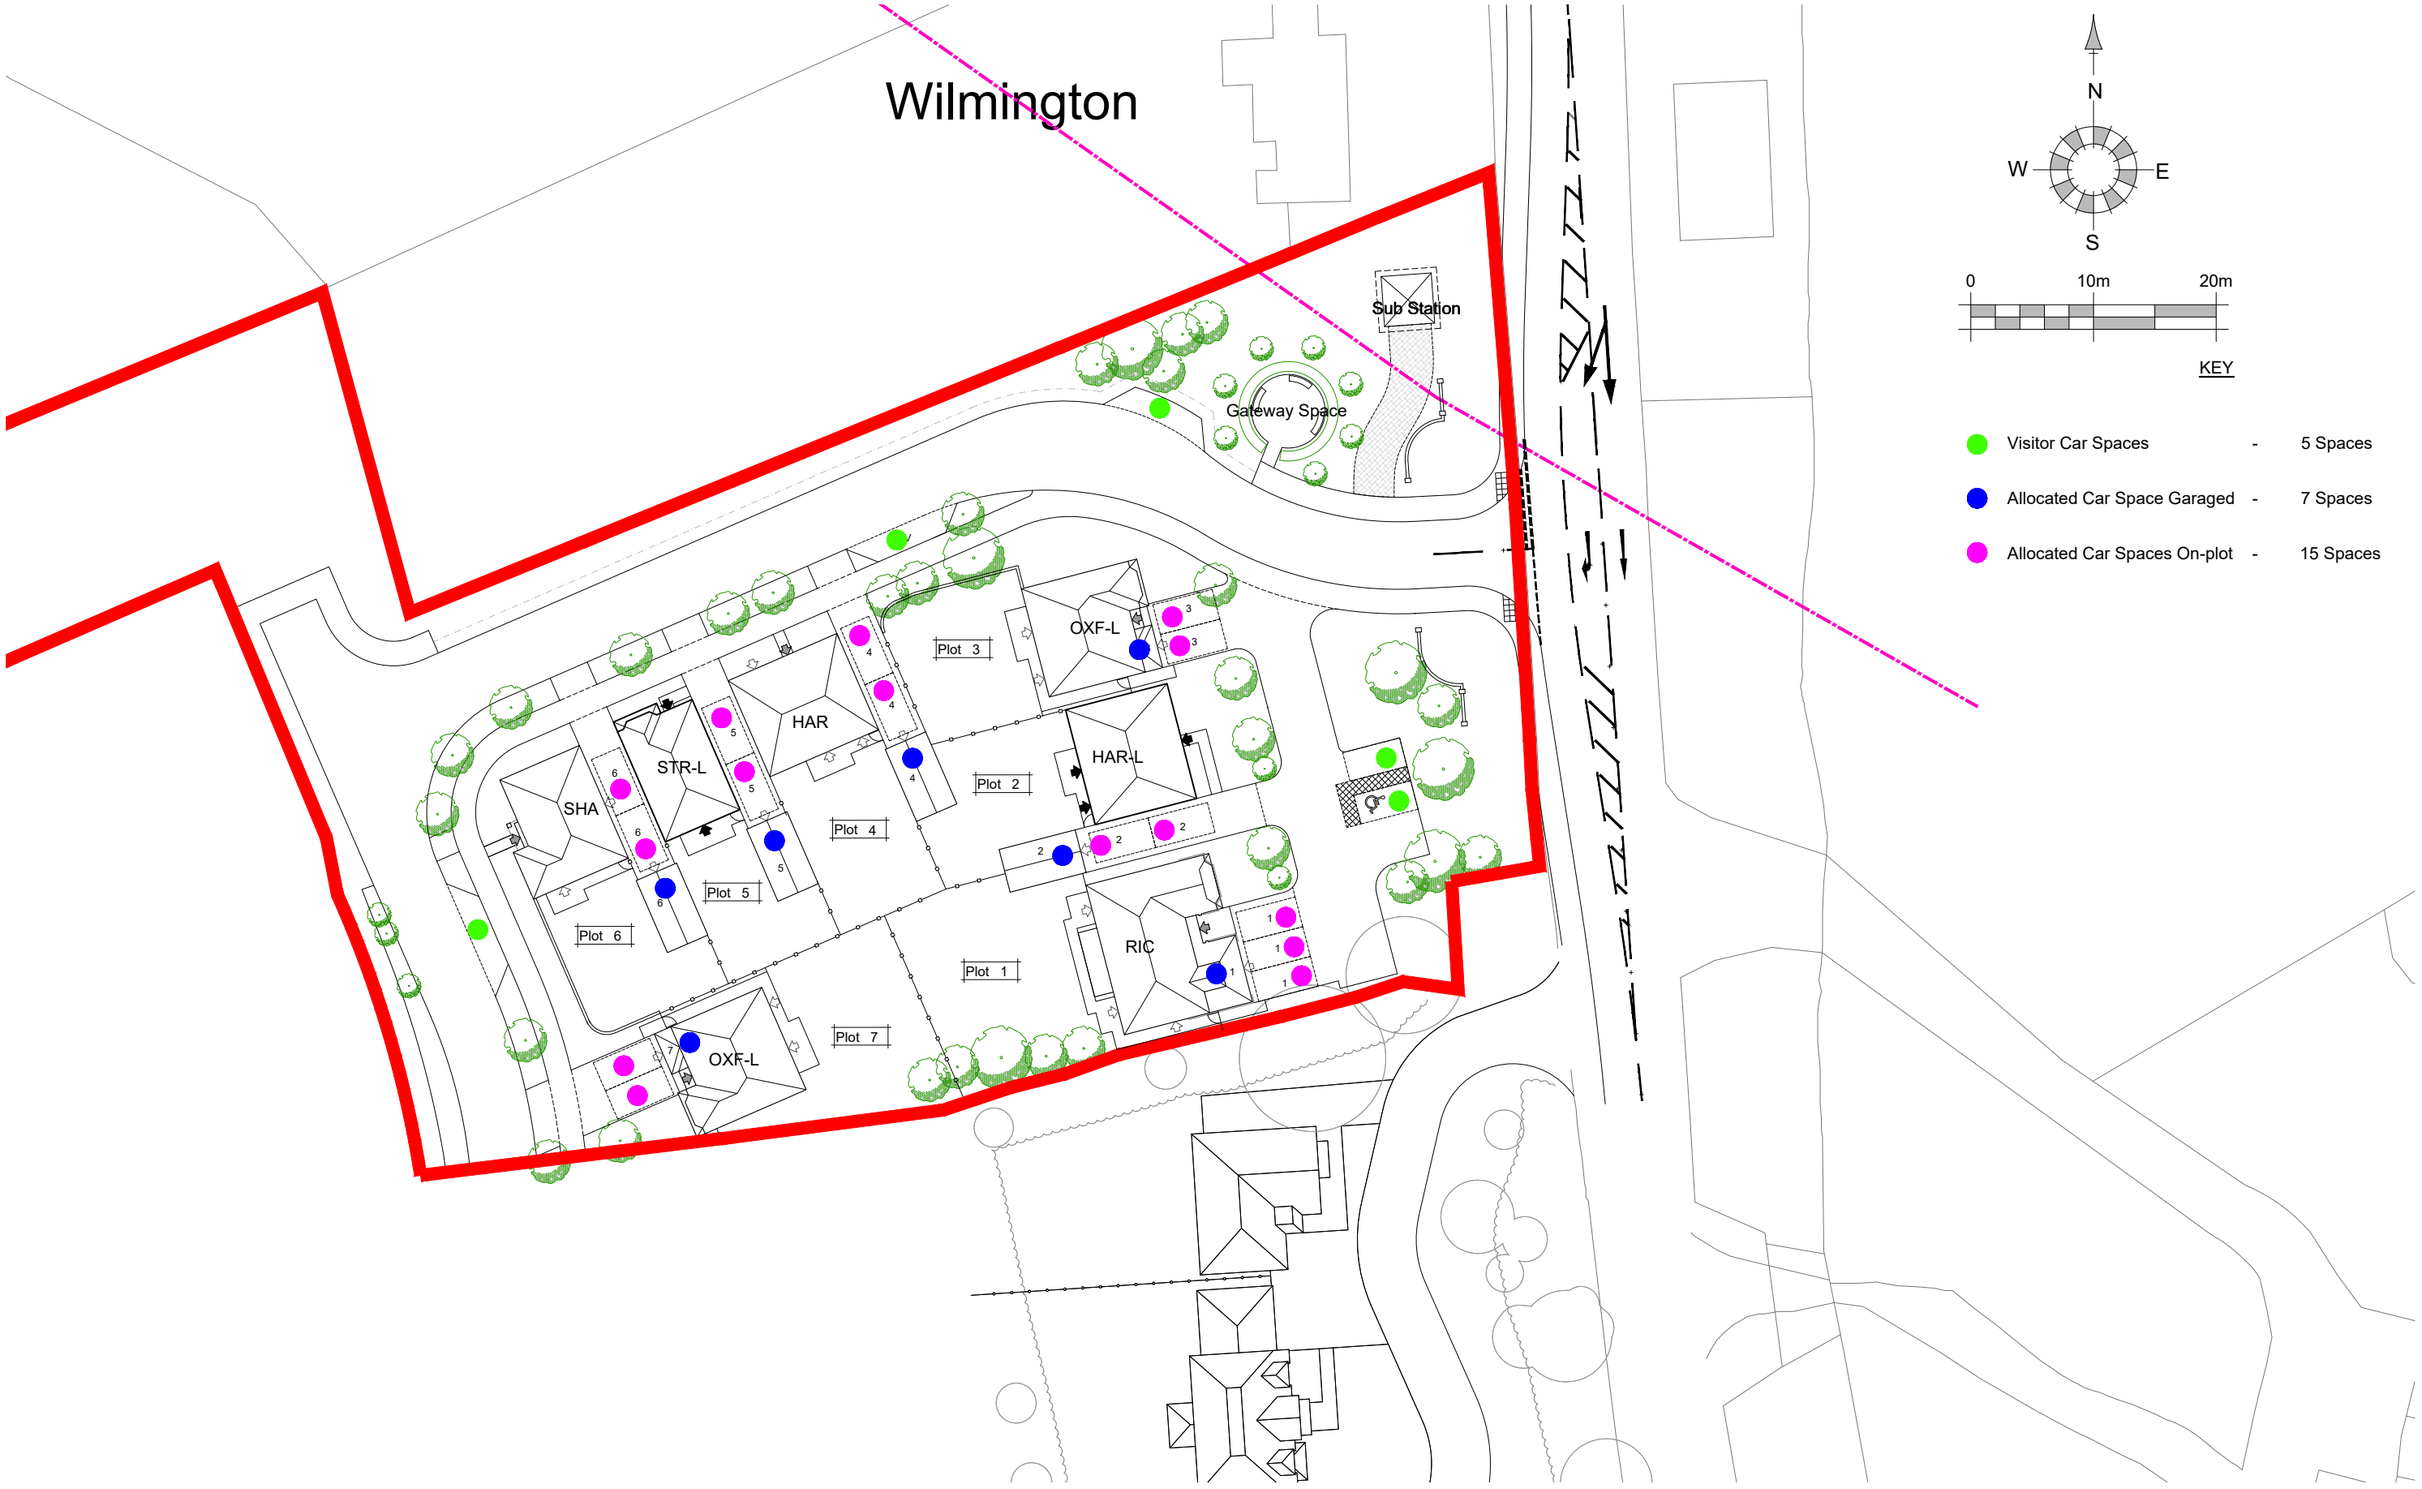


| REV. | DATE | REVISIONS: | BY |
|---|---|---|---|
| A | 08/02/22 | Updated to match P401A | RDP |
| B | 06/06/22 | Updated to match P401B | jg |
| C | 14/06/22 | Updated to match P401C | RP |
| D | 27/06/22 | Updated to match P401D | RP |
| E | 05/07/22 | Updated to match P401E | KLH |

STATUS:

# Planning

CLIENT: Redrow Homes Ltd.

PROJECT: Phase 1 - Arundel Road Angmering

SCALE: 1:500 (A3 ORIGINAL)

DRAWING: Car Parking Layout

DRAWN: RDP

DATE: 03/02/2022

20232

P406

E

architecture planning masterplanning
Broadmede House, Farnham Business Park,
Weydon Lane, Farnham, Surrey GU9 8QT.
info@osparchitecture.com www.osparchitecture.com
Tel: 01252 267878
O'Keefe Scanlon Limited. Company Registration No. 2878091

© COPYRIGHT EXISTS ON THE DESIGNS AND INFORMATION SHOWN ON THIS DRAWING

This drawing may be scaled or cross referenced to the scale bar for planning application purposes only. Do not scale for any other purpose, use figured dimensions only. Subject to site survey and all necessary consents. All dimensions to be checked by user and any discrepancies, errors or omissions to be reported to the Architect before work commences. This drawing is to be read in conjunction with all other relevant materials.

OS Licence No. 100007327

ARUN DISTRICT COUNCIL A/46/22/RES