


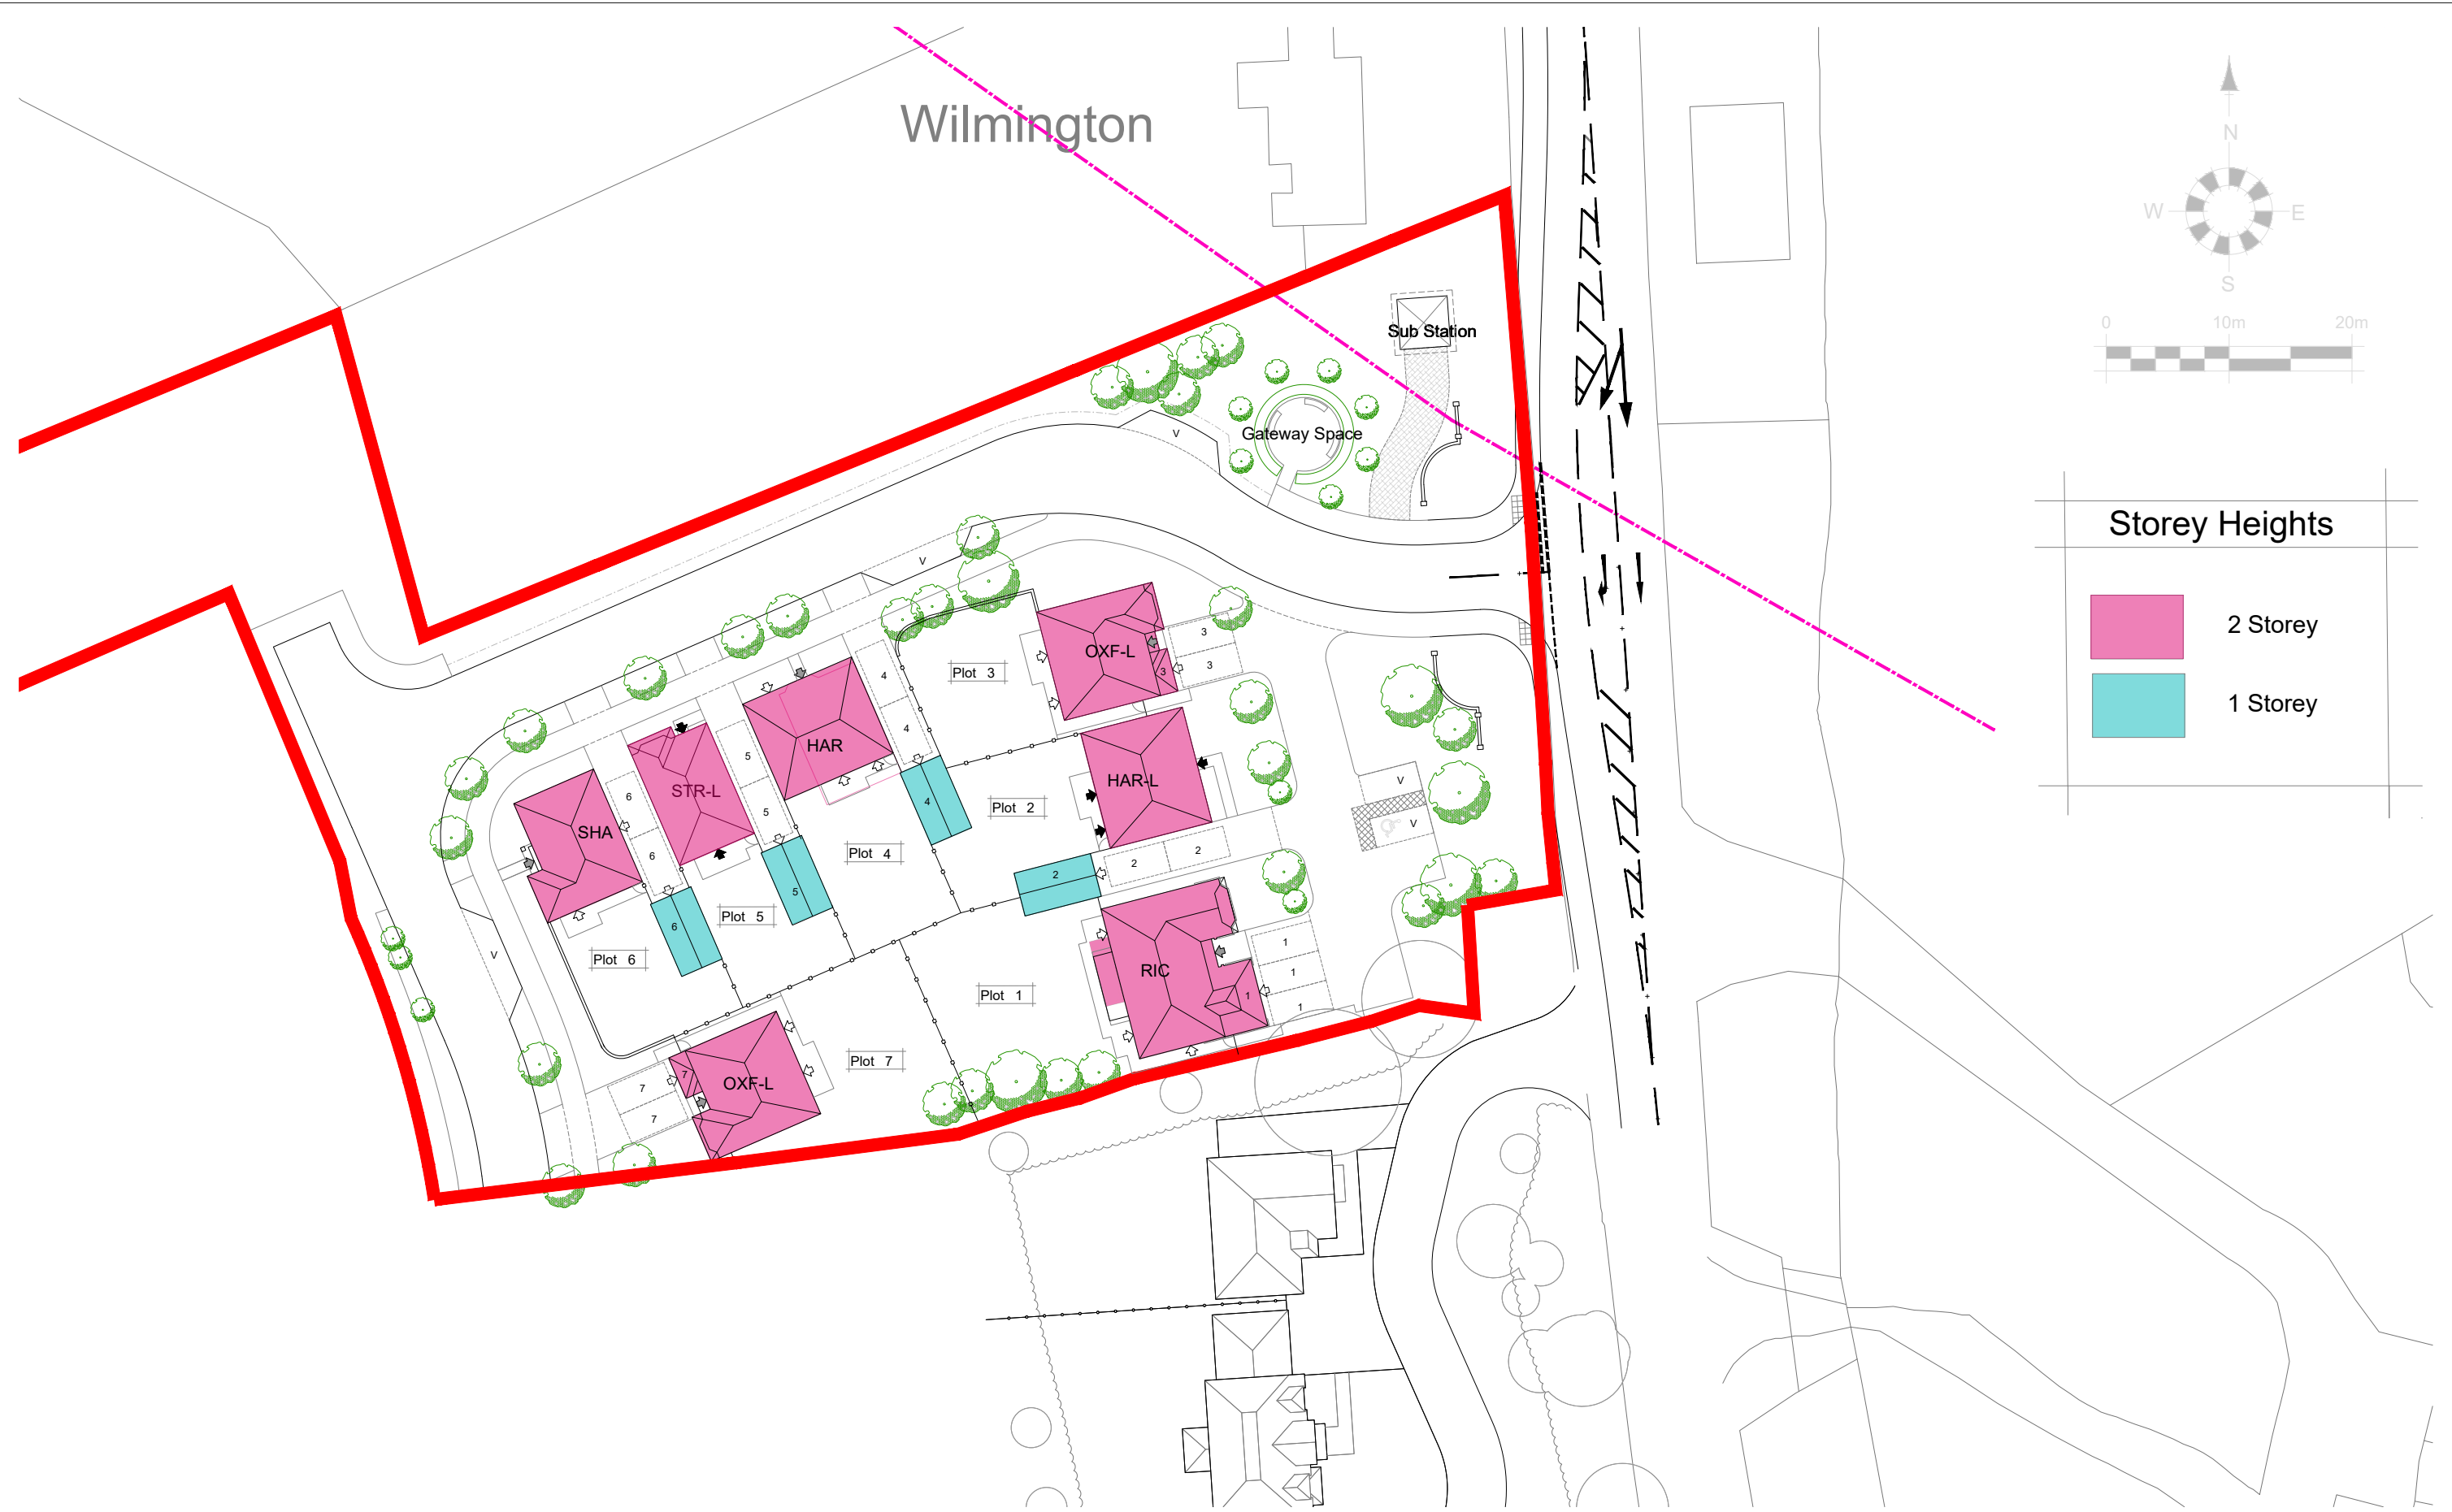

REV.	DATE	REVISIONS:
A	08/02/22	Updated to match P401A
B	06/06/2022	Updated to match P401B
C	14/06/2022	Updated to match P401C
D	27/06/2022	Updated to match P401D
E	05/07/2022	Updated to match P401E

BY	STATUS:
RDP	
Jg	
RP	
KLH	

Planning

This drawing may be scaled or cross referenced to the scale bar for planning application purposes only. Do not scale for any other purpose, use figured dimensions only. Subject to site survey and all necessary consents. All dimensions to be checked by user and any discrepancies, errors or omissions to be reported to the Architect before work commences. This drawing is to be read in conjunction with all other relevant materials.

OS Licence No. 100007327

CLIENT:	Redrow Homes Ltd.	PROJECT:	Phase 1 - Arundel Road Angmering
SCALE:	1:500 (A3 ORIGINAL)	DRAWING:	Storey Heights Plan
DRAWN:	RDP		
DATE:	03/02/2022	20232	P407 E



architecture planning masterplanning

Broadmade House, Farnham Business Park,
Weydon Lane, Farnham, Surrey GU9 8QT.
info@osparchitecture.com www.osparchitecture.com
Tel: 01252 267878

© OSP Architecture Limited 2022