


Single Garage
Heritage Collection
F Series
220ft² 20.45m²

Date: Jan 2021
GAR_SGS2_M.1

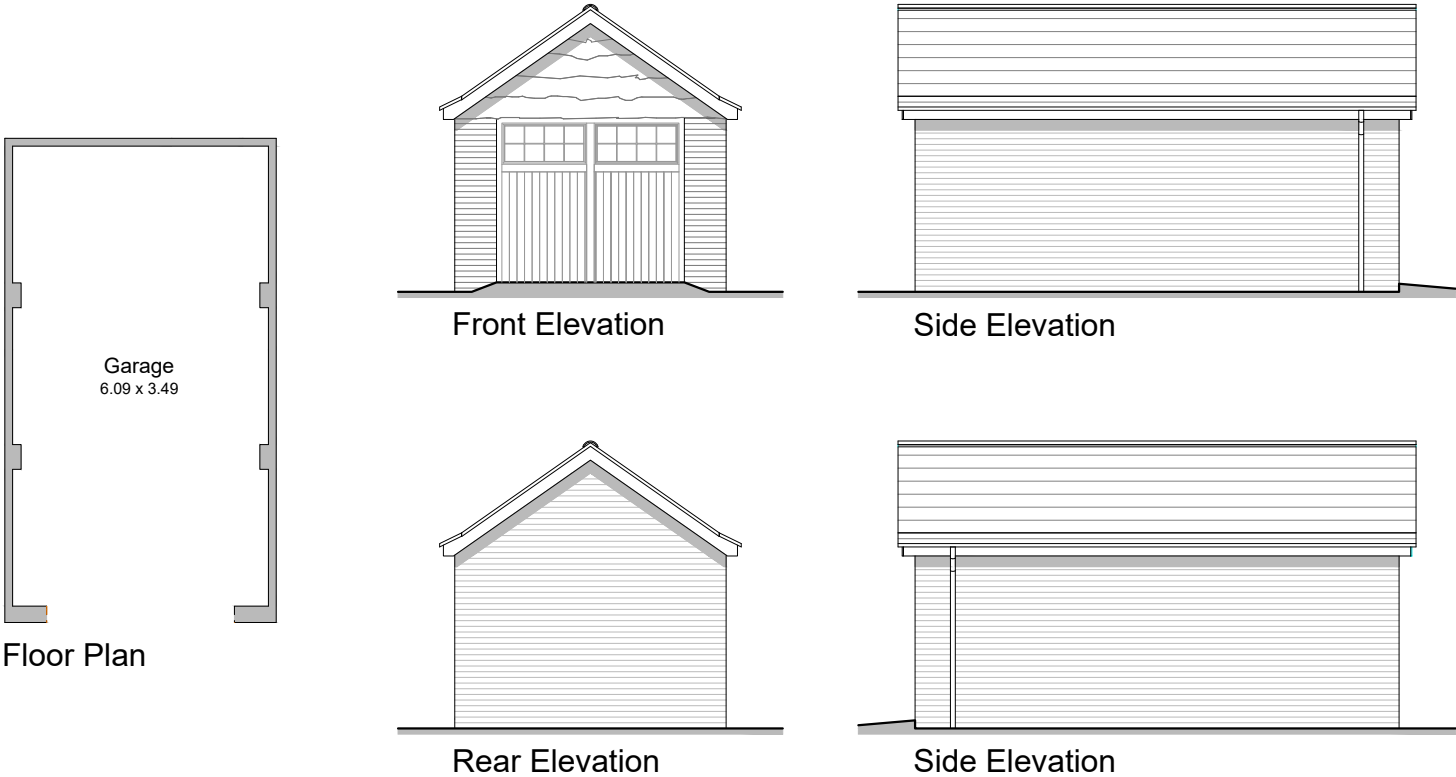

REV.	DATE	REVISIONS:	BY	STATUS:	CLIENT:	Redrow Homes	PROJECT:	Phase 1 - Arundel Road Angmering
				Planning	SCALE:	1:100 (A3 ORIGINAL)	DRAWING:	Single Garage - Plans & Elevations
					DRAWN:	RDP	20232	P416
					DATE:	Nov 2021		—

This drawing may be scaled or cross referenced to the scale bar for planning application purposes only. Do not scale for any other purpose, use figured dimensions only. Subject to site survey and all necessary consents. All dimensions to be checked by user and any discrepancies, errors or omissions to be reported to the Architect before work commences. This drawing is to be read in conjunction with all other relevant materials.
OS Licence No. 100007327


architecture planning masterplanning
Broadmeade House, Farnham Business Park,
Weydon Lane, Farnham, Surrey GU9 8QT.
info@osparchitecture.com · www.osparchitecture.com
Tel: 01252 267878

© OSP Architecture Limited. Company Registration No. 1078091