



Indicative SuDS Basin Landscape Sections

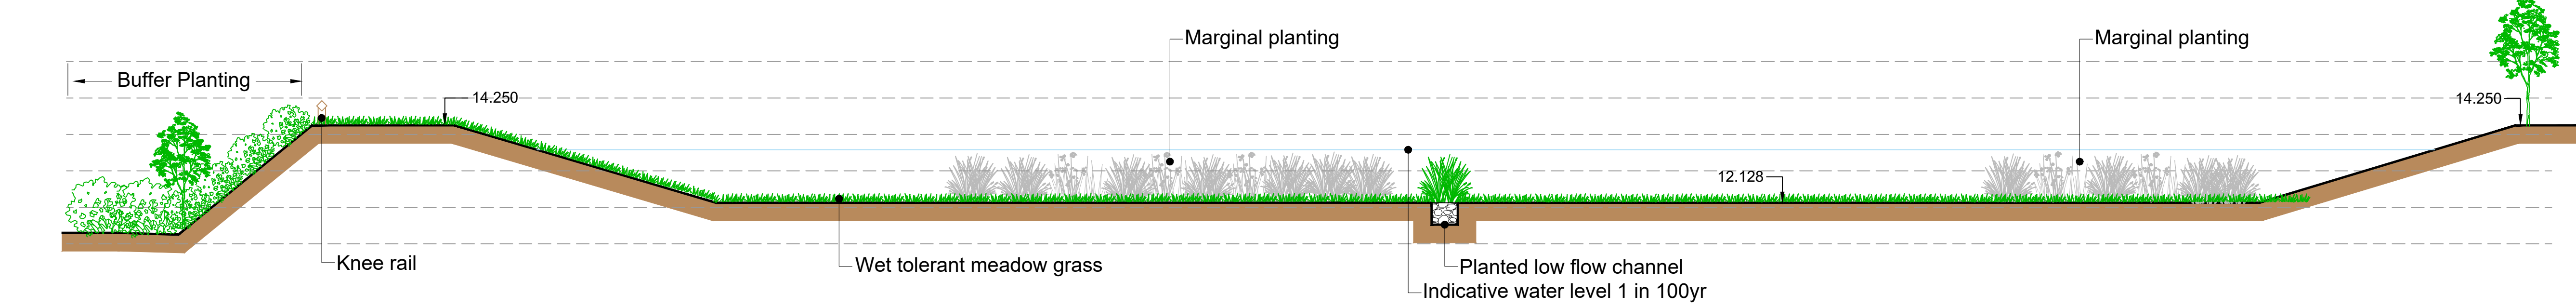

Section A-A (1:100)

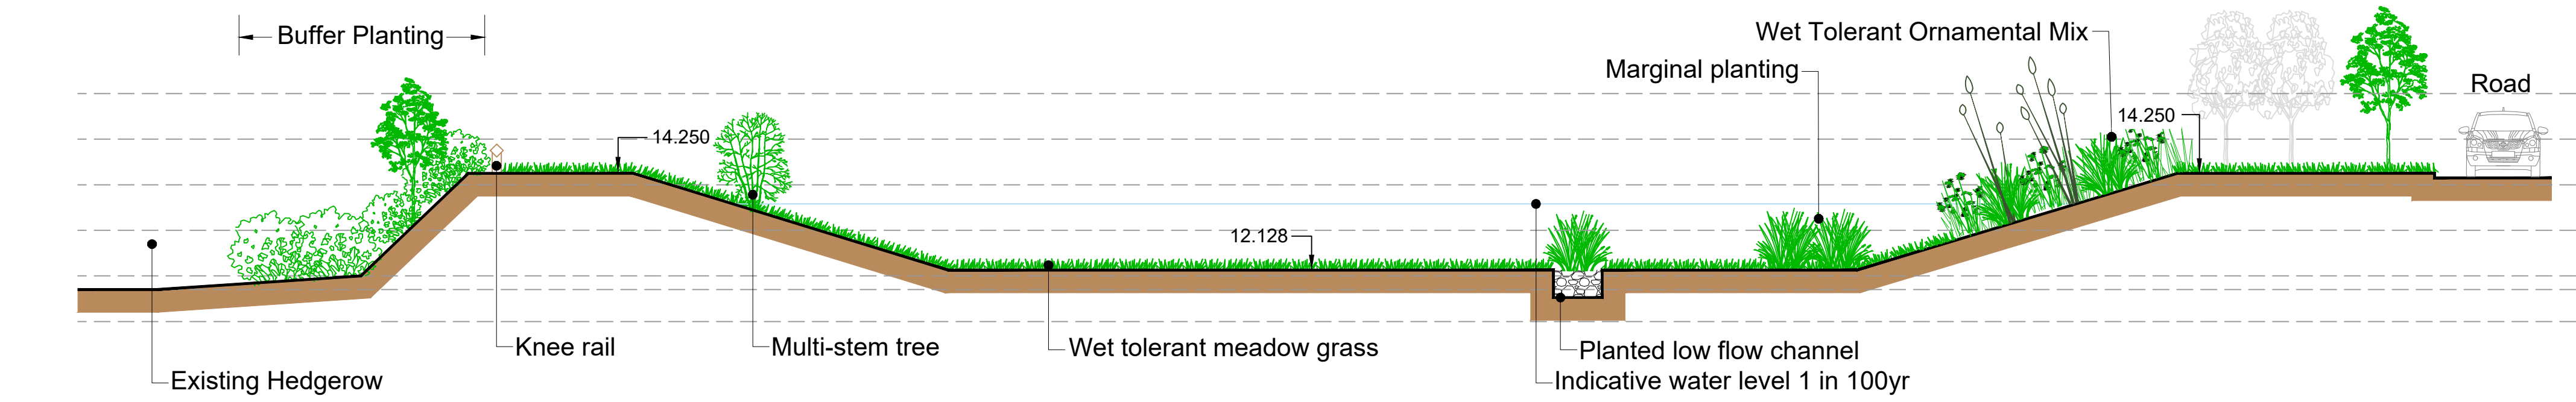

Section B-B (1:100)



© 2021 RPS Group
Notes
1. This drawing has been prepared in accordance with the scope of RPS's appointment with its client and is subject to the terms and conditions of that appointment. RPS accepts no liability for any use of this document other than by its client and only for the purposes for which it was prepared and provided.
2. If received electronically it is the recipient's responsibility to print to correct scale. Only written dimensions should be used.
3. Where applicable Ordnance Survey (c) Crown Copyright 2021. All rights reserved. Licence number 0100031672

KEY	
SOFT LANDSCAPE	
Proposed elements	
	SEMI-MATURE TREE
	EXTRA HEAVY STANDARD TREE
	HEAVY STANDARD TREE
	STANDARD TREE
	MULTI-STEMMED TREE
	ORNAMENTAL AMENITY SHRUB PLANTING
	BUFFER MIX PLANTING
	WET TOLERANT SHRUB MIX
	ORNAMENTAL HEDGE
	NATIVE SPECIES HEDGE
	MOWN AMENITY GRASS
	PRIVATE LAWN
	REAR GARDEN AREAS
	GENERAL MEADOW AREA
	WET TOLERANT MEADOW
	MARGINAL PLANTING
	GRAVEL MULCH
	CLIMBING SHRUB
	SPECIMEN SHRUB in shrub border or gravel area
HARD LANDSCAPE	
	ROAD SURFACING - Tarmac
	ROAD SURFACING Concrete blocks, 'Grey / buff'
	SHARED SURFACING Concrete block surfacing, 'Natural'
	SHARED SURFACING Concrete block surfacing, 'Bridle'
	CROSSOVER SURFACING Conservation self paving, 'Silvergrey'
	COURTYARD SURFACING Concrete block paving, 'Bridle'
	CAR PARKING SURFACING Tarmac
	FOOTPATH SURFACING Tarmac
	PEDESTRIAN PAVING Concrete slab paving, 'Buff'
	FOOTPATH Hoggan
ENCLOSURES	
	BRICK WALL
	CLOSE BOARD FENCE
	LARCHLAP REAR GARDEN FENCE
	METAL BOW TOPPED RAILINGS 1000mm high, colour 'black'
STREET FURNITURE	
	METAL BOLLARD 1000mm high
	TIMBER SEAT
	LITTER BIN / DOG WASTE BIN

MAKING COMPLEX EASY

Lakesbury House, Hittingbury Road, Chandlers Ford, Hampshire SO53 5SS
T: 02380 810 440 E: rpsso@rpsgroup.com

Client **Redrow Homes**

Project **Land at Arundel Road Angmering**

Title **Landscape Strategy - S401**

Status	Drawn By	PM/Checked by
Draft	SH	DC

Job Ref	Scale @ A0	Date Created
JSL3924	1:500/1:100	Feb 2022

RPS Drawing / Figure Number	Rev
120	E

rpsgroup.com

E	Updated layout revised 04.07.22	KW	DC	06.07.22
D	Comment, Additional SuD planting	JRL	DC	30.06.22
C	Updated to reflect comments on 23.06.22	KW	DC	28.06.22
B	Layout updated	JMB	DC	06.06.22
A	Updated to suit latest layout	NG	DC	11.02.22
Rev	Description	By	CB	Date