



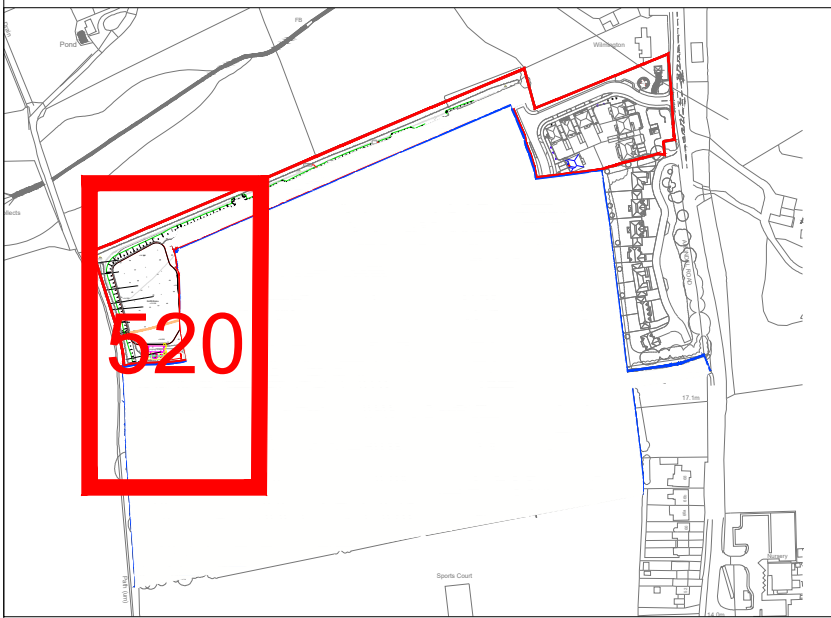
© 2021 RPS Group
Notes
1. This drawing has been prepared in accordance with the scope of RPS's appointment with its client and is subject to the terms and conditions of that appointment. RPS accepts no liability for any use of this document other than by its client and only for the purposes for which it was prepared and provided.
2. If received electronically it is the recipient's responsibility to print to correct scale. Only written dimensions should be used.
3. Where applicable Ordnance Survey (c) Crown Copyright 2021
All rights reserved. Licence number 0100031673

KEY

SOFT LANDSCAPE

Proposed elements

SEMI-MATURE TREE
(20-25 / 25-30cm girth)

EXTRA HEAVY STANDARD TREE
(14-16 / 16-18 / 18-20cm girth)

KEY PLAN

0m

5

10

15

20

25m

SCALE 1:250

D	Update: SUD Additional planting	JRL	DC	30.06.22
C	Updated to reflect comments on 23.06.22	SH	DC	28.06.22
B	Layout updated	JMB	DC	06.06.22
A	Updated to latest layout	NG	DC	11.02.22
Rev	Description	By	CB	Date

MAKING
COMPLEX
EASY

Lakesbury House, Hittingbury Road, Chandlers Ford,
 Hampshire SO53 5SS
 T: 02380 810 440 E: rpsso@rpsgroup.com

Client

Redrow Homes

Project

Land at Arundel Road
Angmering

Title

Planting Plan - S401
1 of 4

Status

FOR COMMENT

Drawn By

NG

PM/Checked by

DC

Job Ref

JSL3924

Scale @ A1

1:250

Date Created

Feb 2022

RPS Drawing / Figure Number

520

Rev

D

rpsgroup.com