
ARUN DISTRICT COUNCIL:A/47/08/

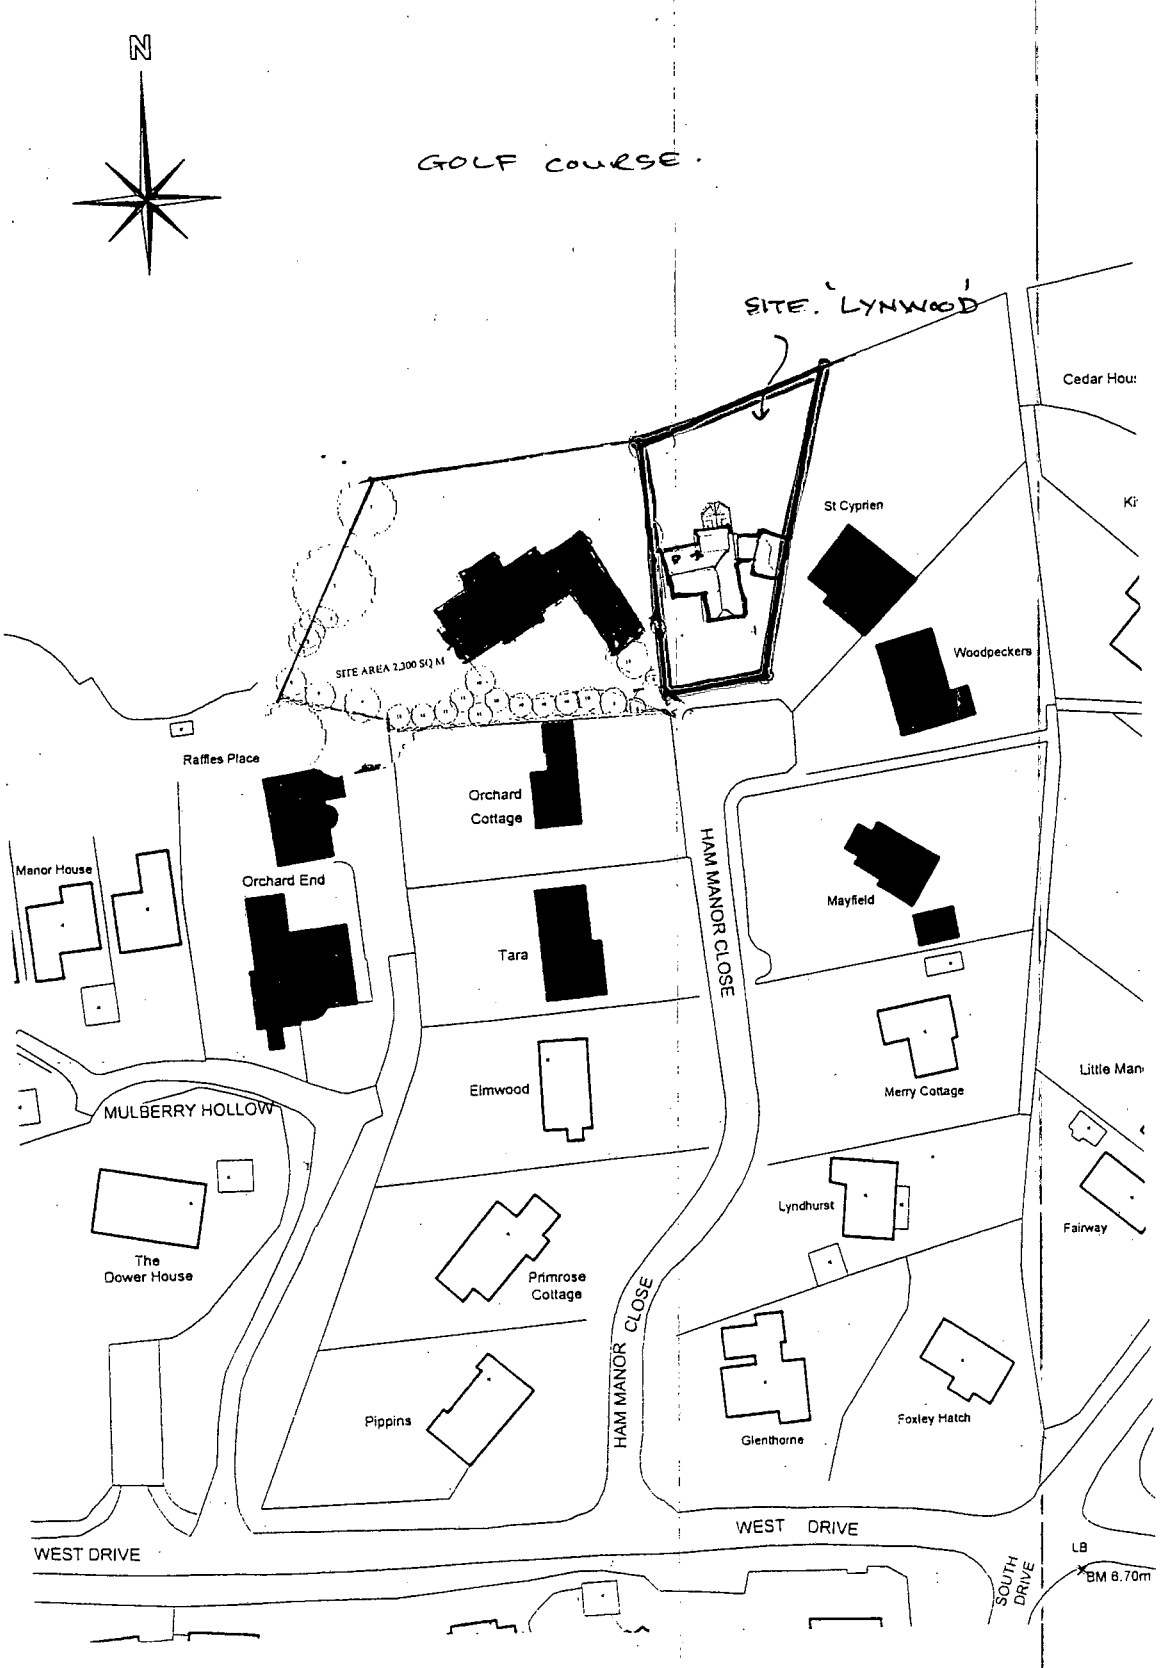

1:1250 LOCATION PLAN.