




NOTES

All roadside verges are to be mown amenity grass (Approximately 1.2m wide)

This drawing is to be read in conjunction with the following:

- DHA/728/001 Landscape Masterplan.
- HBA/728/011 Play Areas Planting Plans
- OSP Architects Proposed Site Layout Drawing 15035/P102/Q.

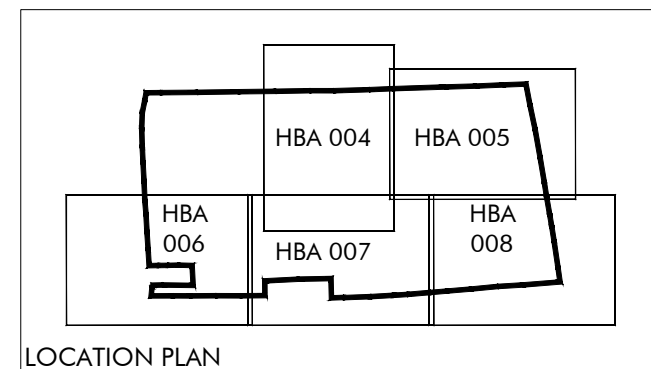

HUSKISSON BROWN
a s s o c i a t e s

landscape architecture ■ urban design
expert witness ■ environmental planning

Huskinson Brown is the trading name of David Huskinson Associates Limited
17 Upper Grosvenor Road Tunbridge Wells Kent TN1 2DU
tel: 01892 527828 email: office@huskinsonbrown.co.uk
www.huskinsonbrown.co.uk

All dimensions to be checked on site

Client **CALA South Home Counties Limited**

Project LAND AT ROUNDSTONE LANE

Drawing
Phase Two Planting Plan

Sheet 1 of 5		Scale: 1:250 @ A1	
Date 05.08.16	Drawing No. DHA/728/004		Rev. -
File location: P/728/Drawings/DHA/current/ DHA 004-008			