




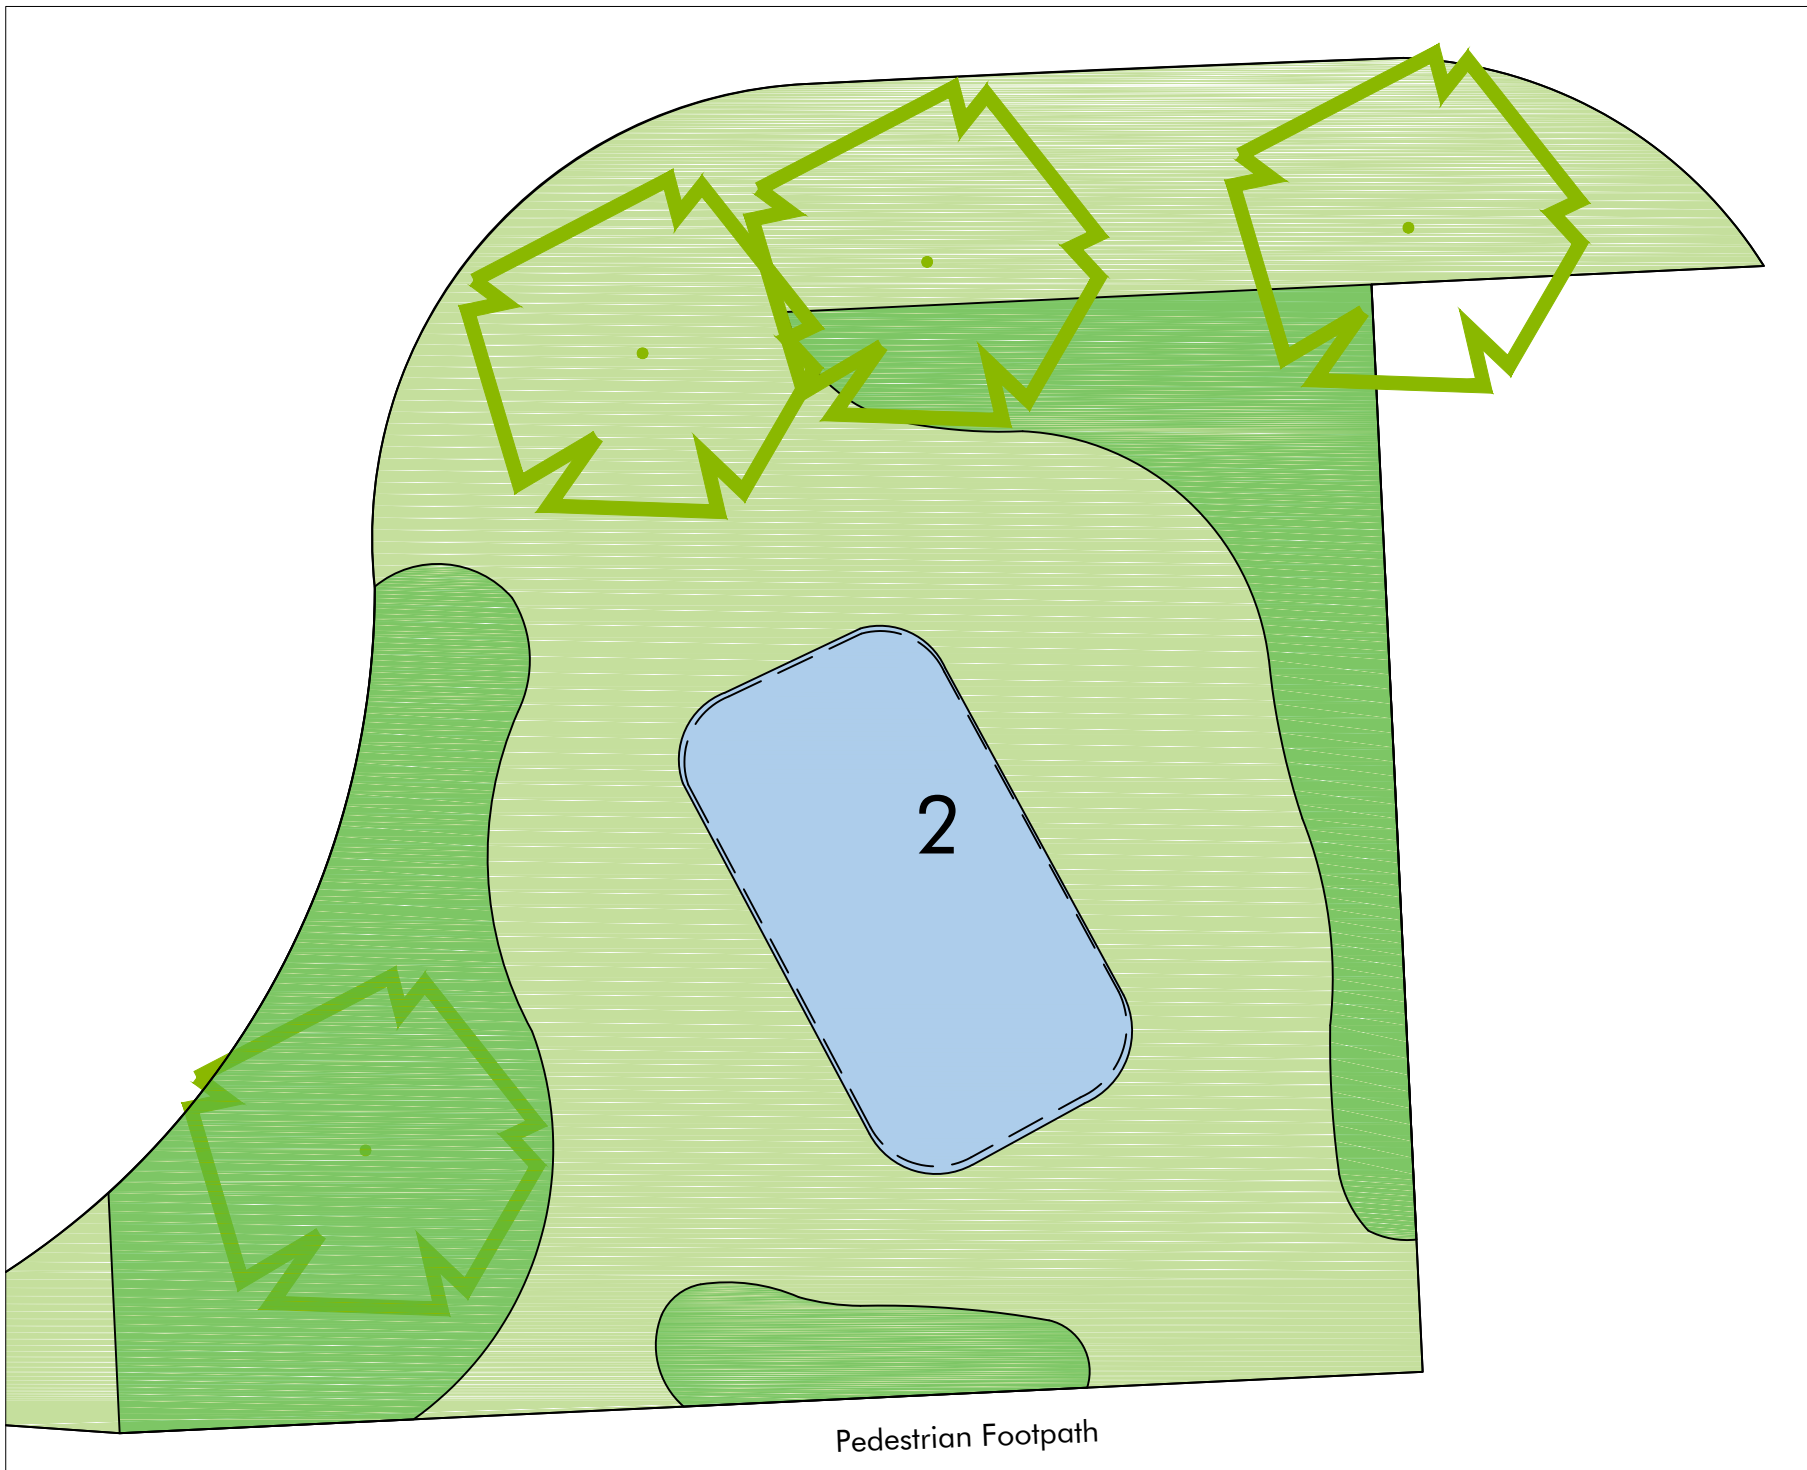


LAP ONE

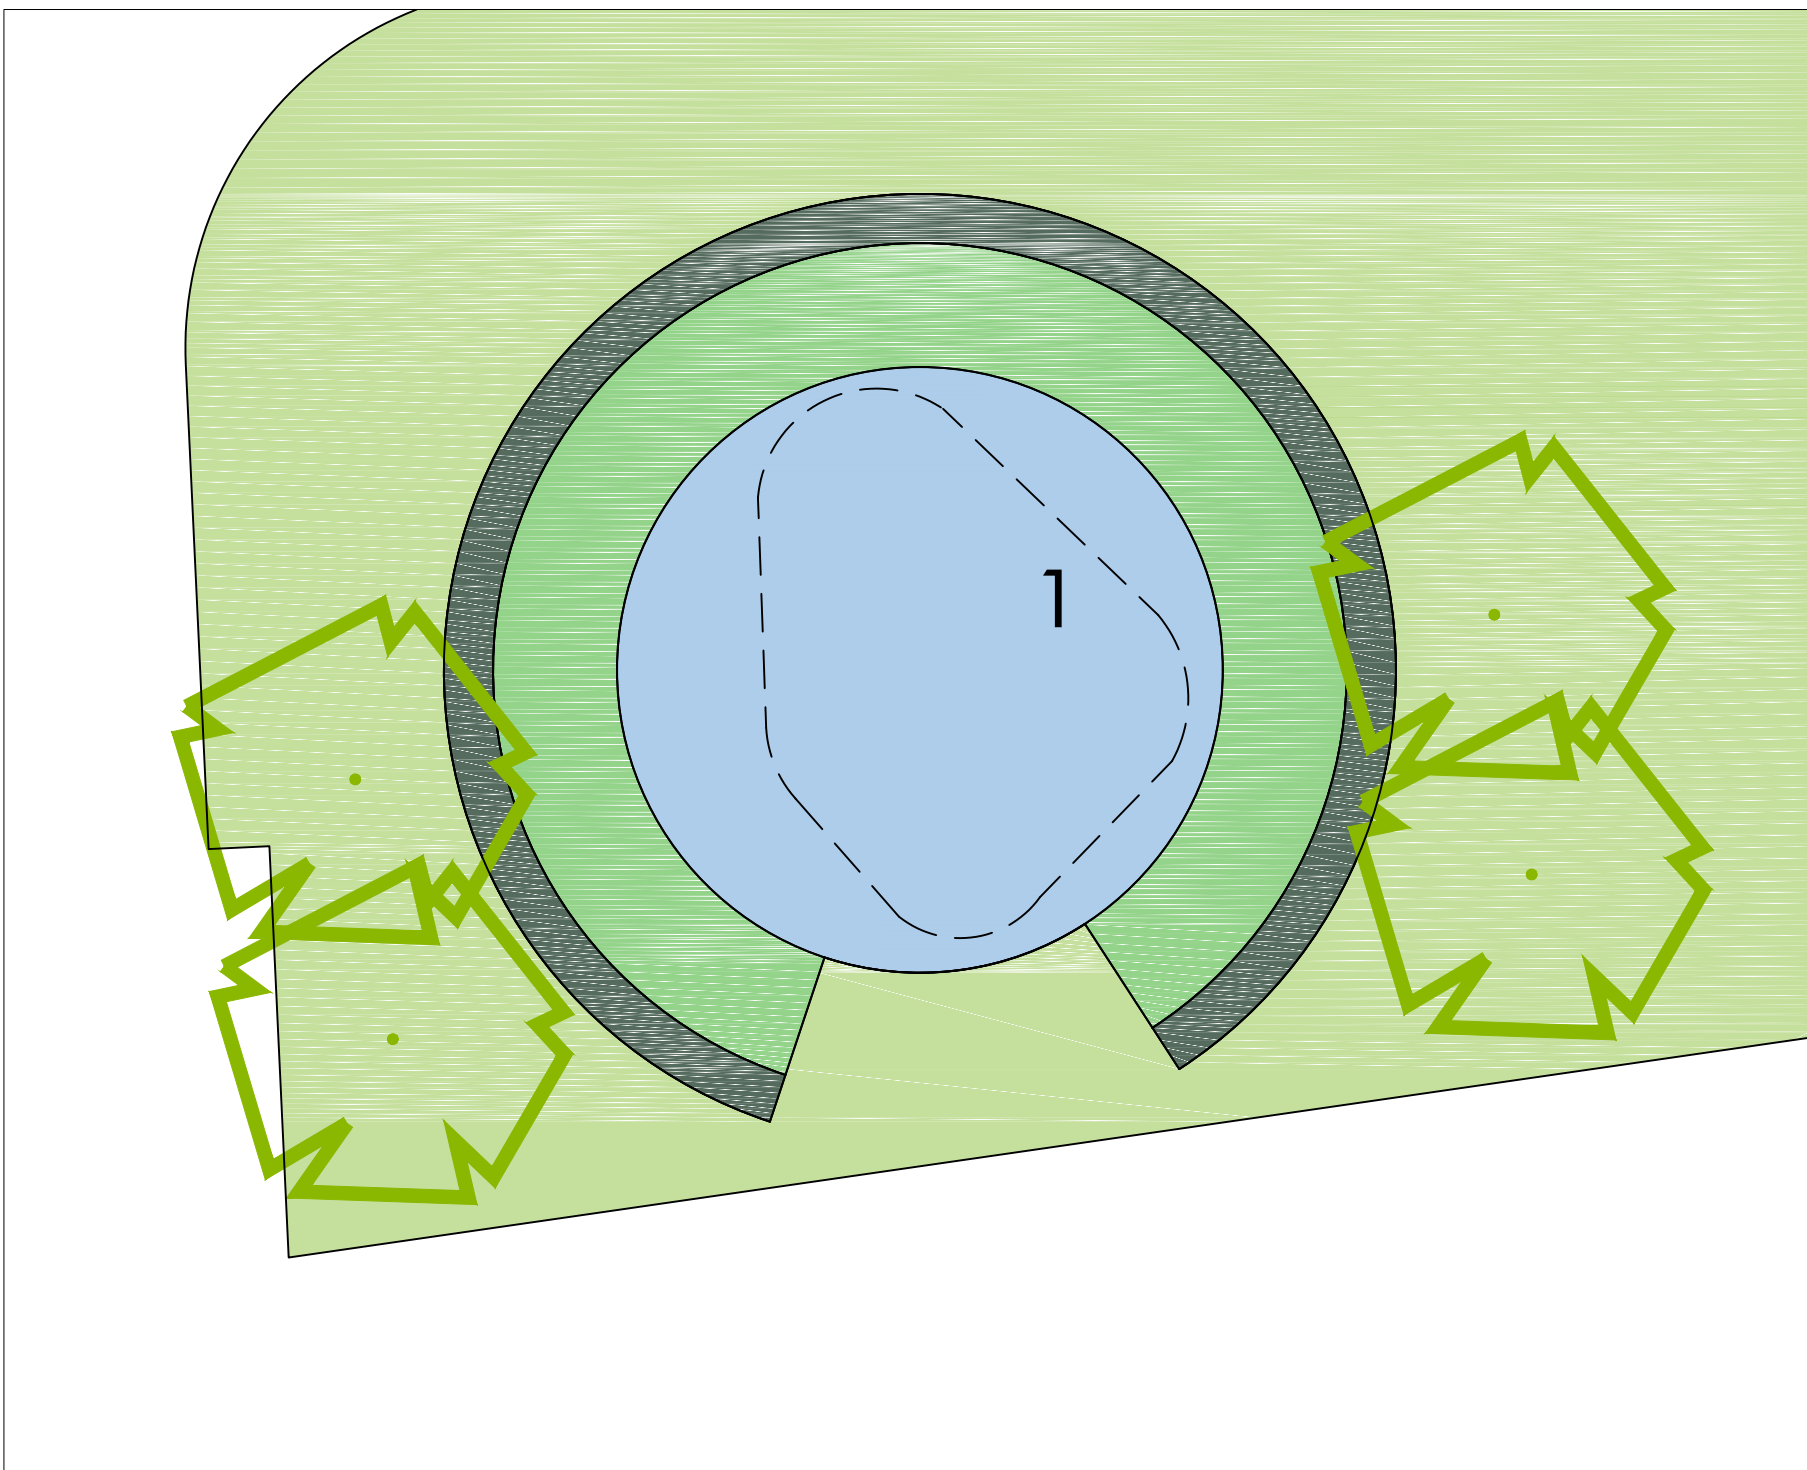


LAP TWO

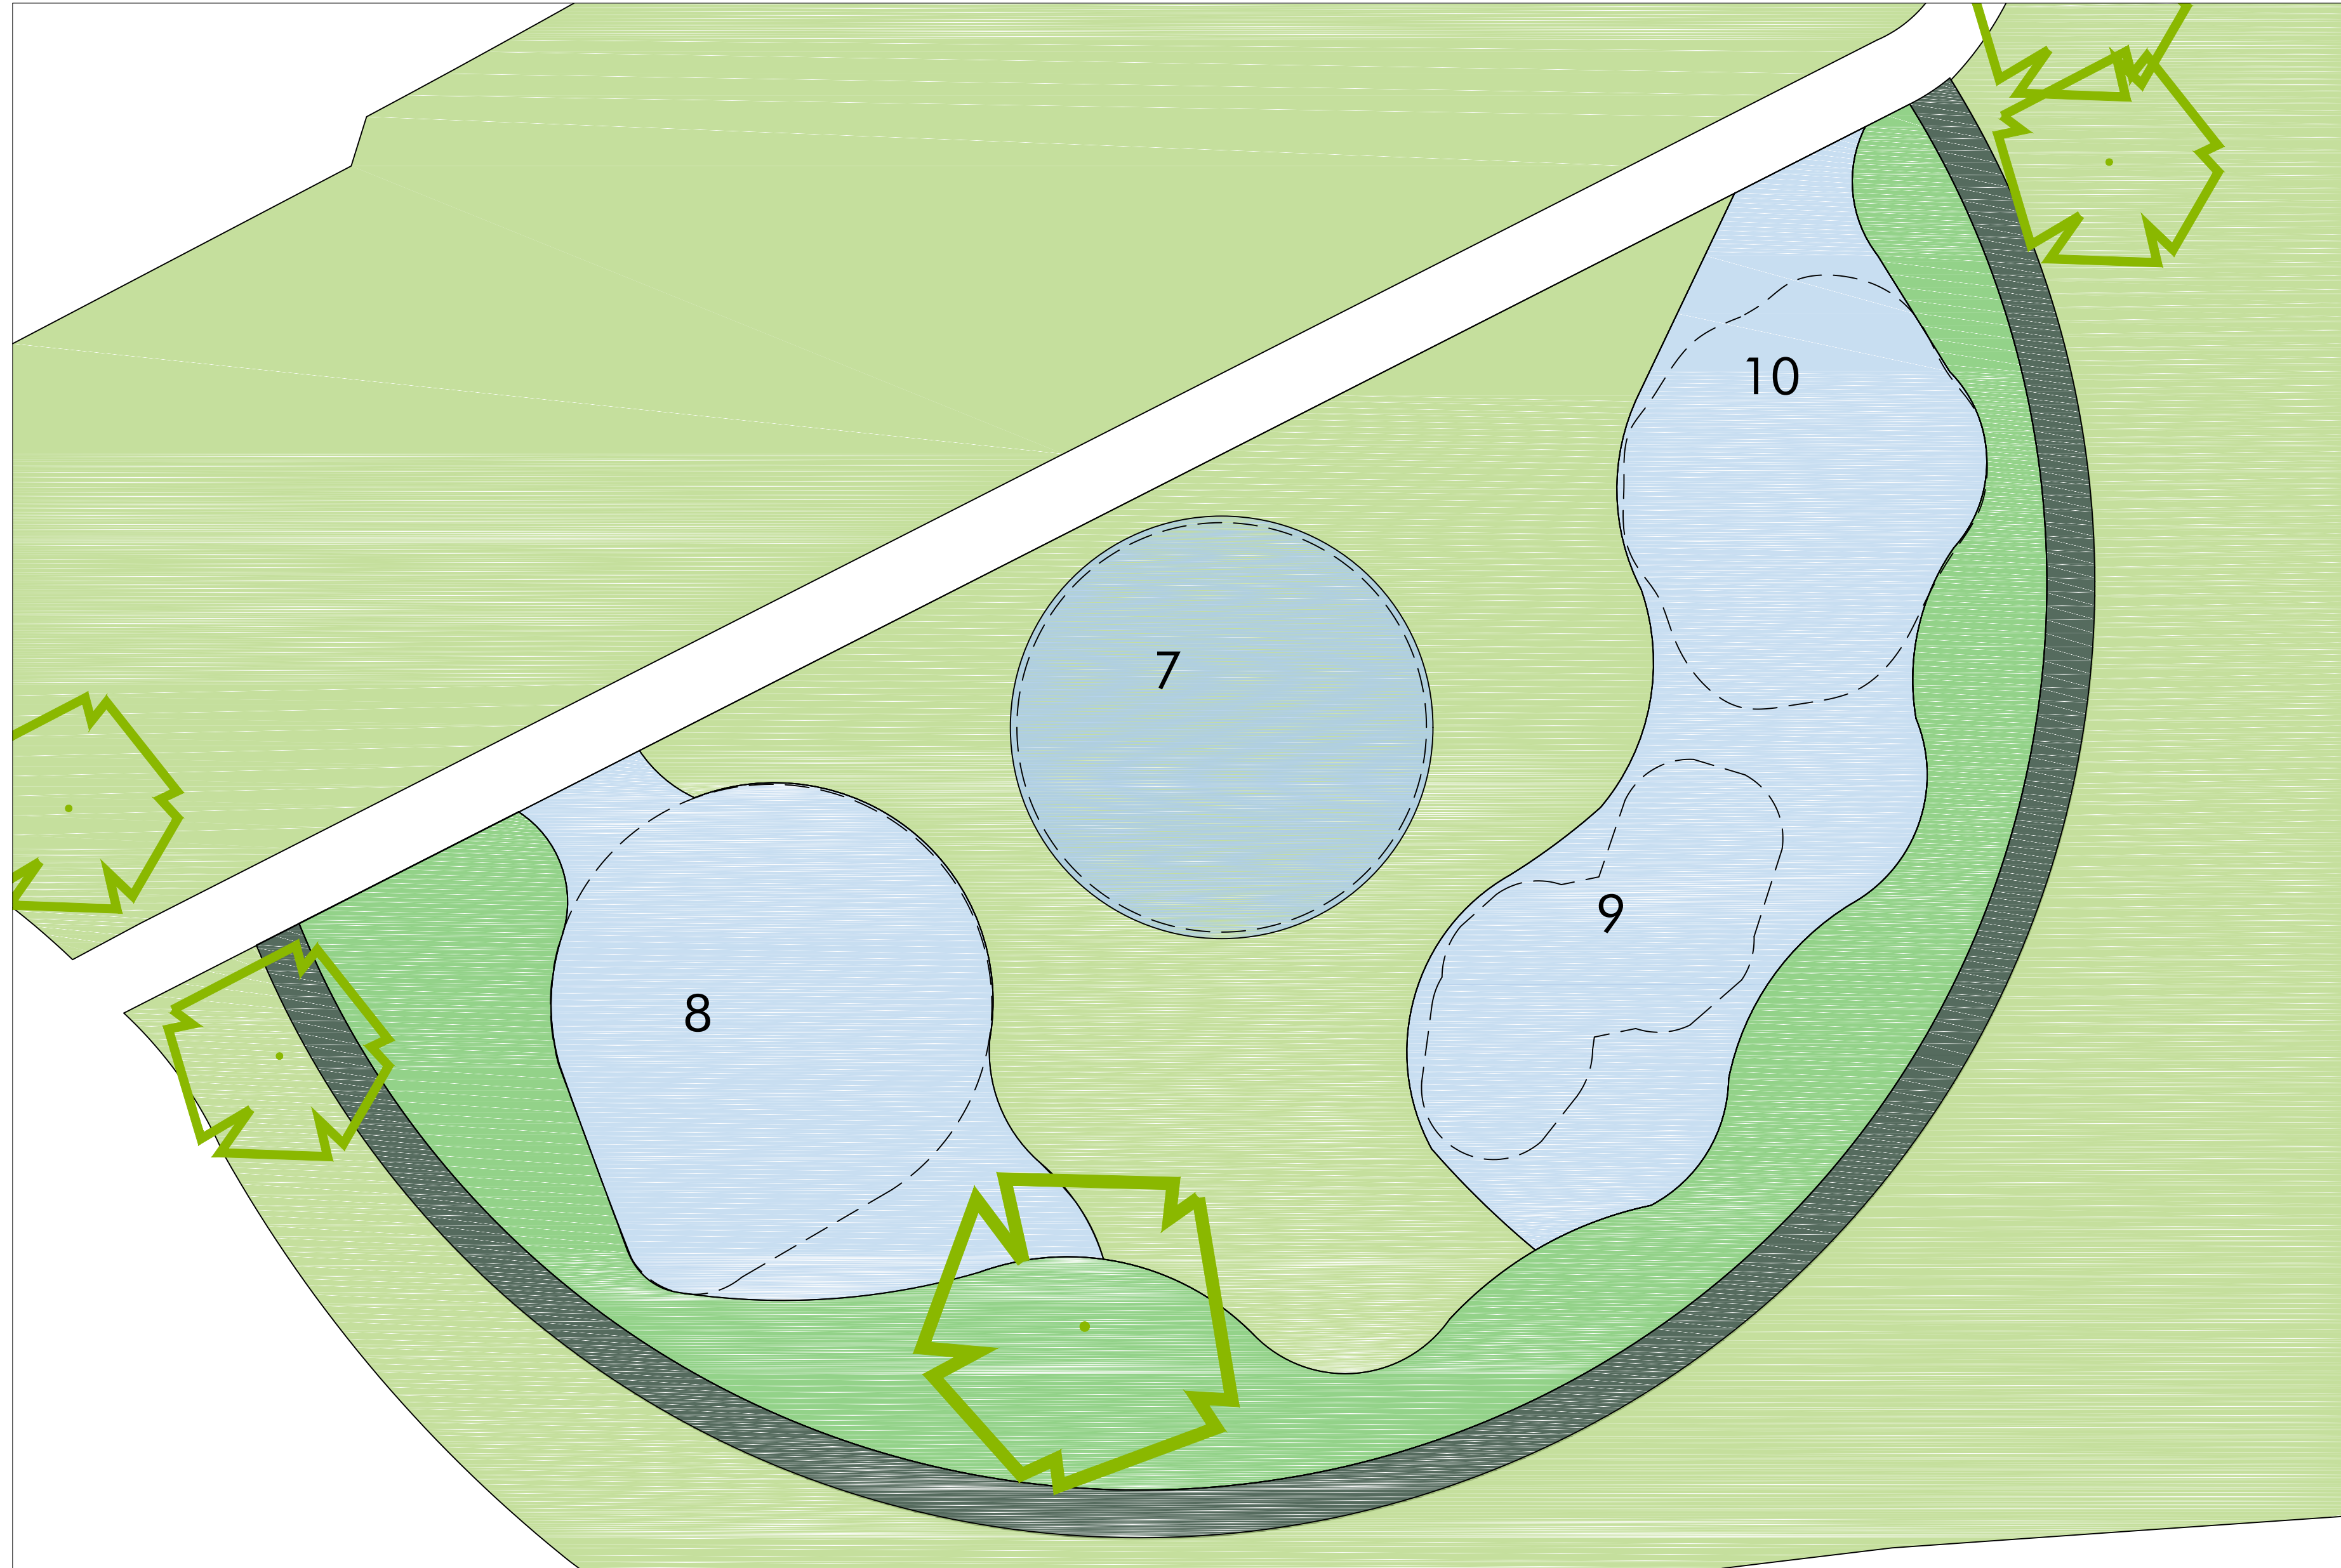

NEAP TWO

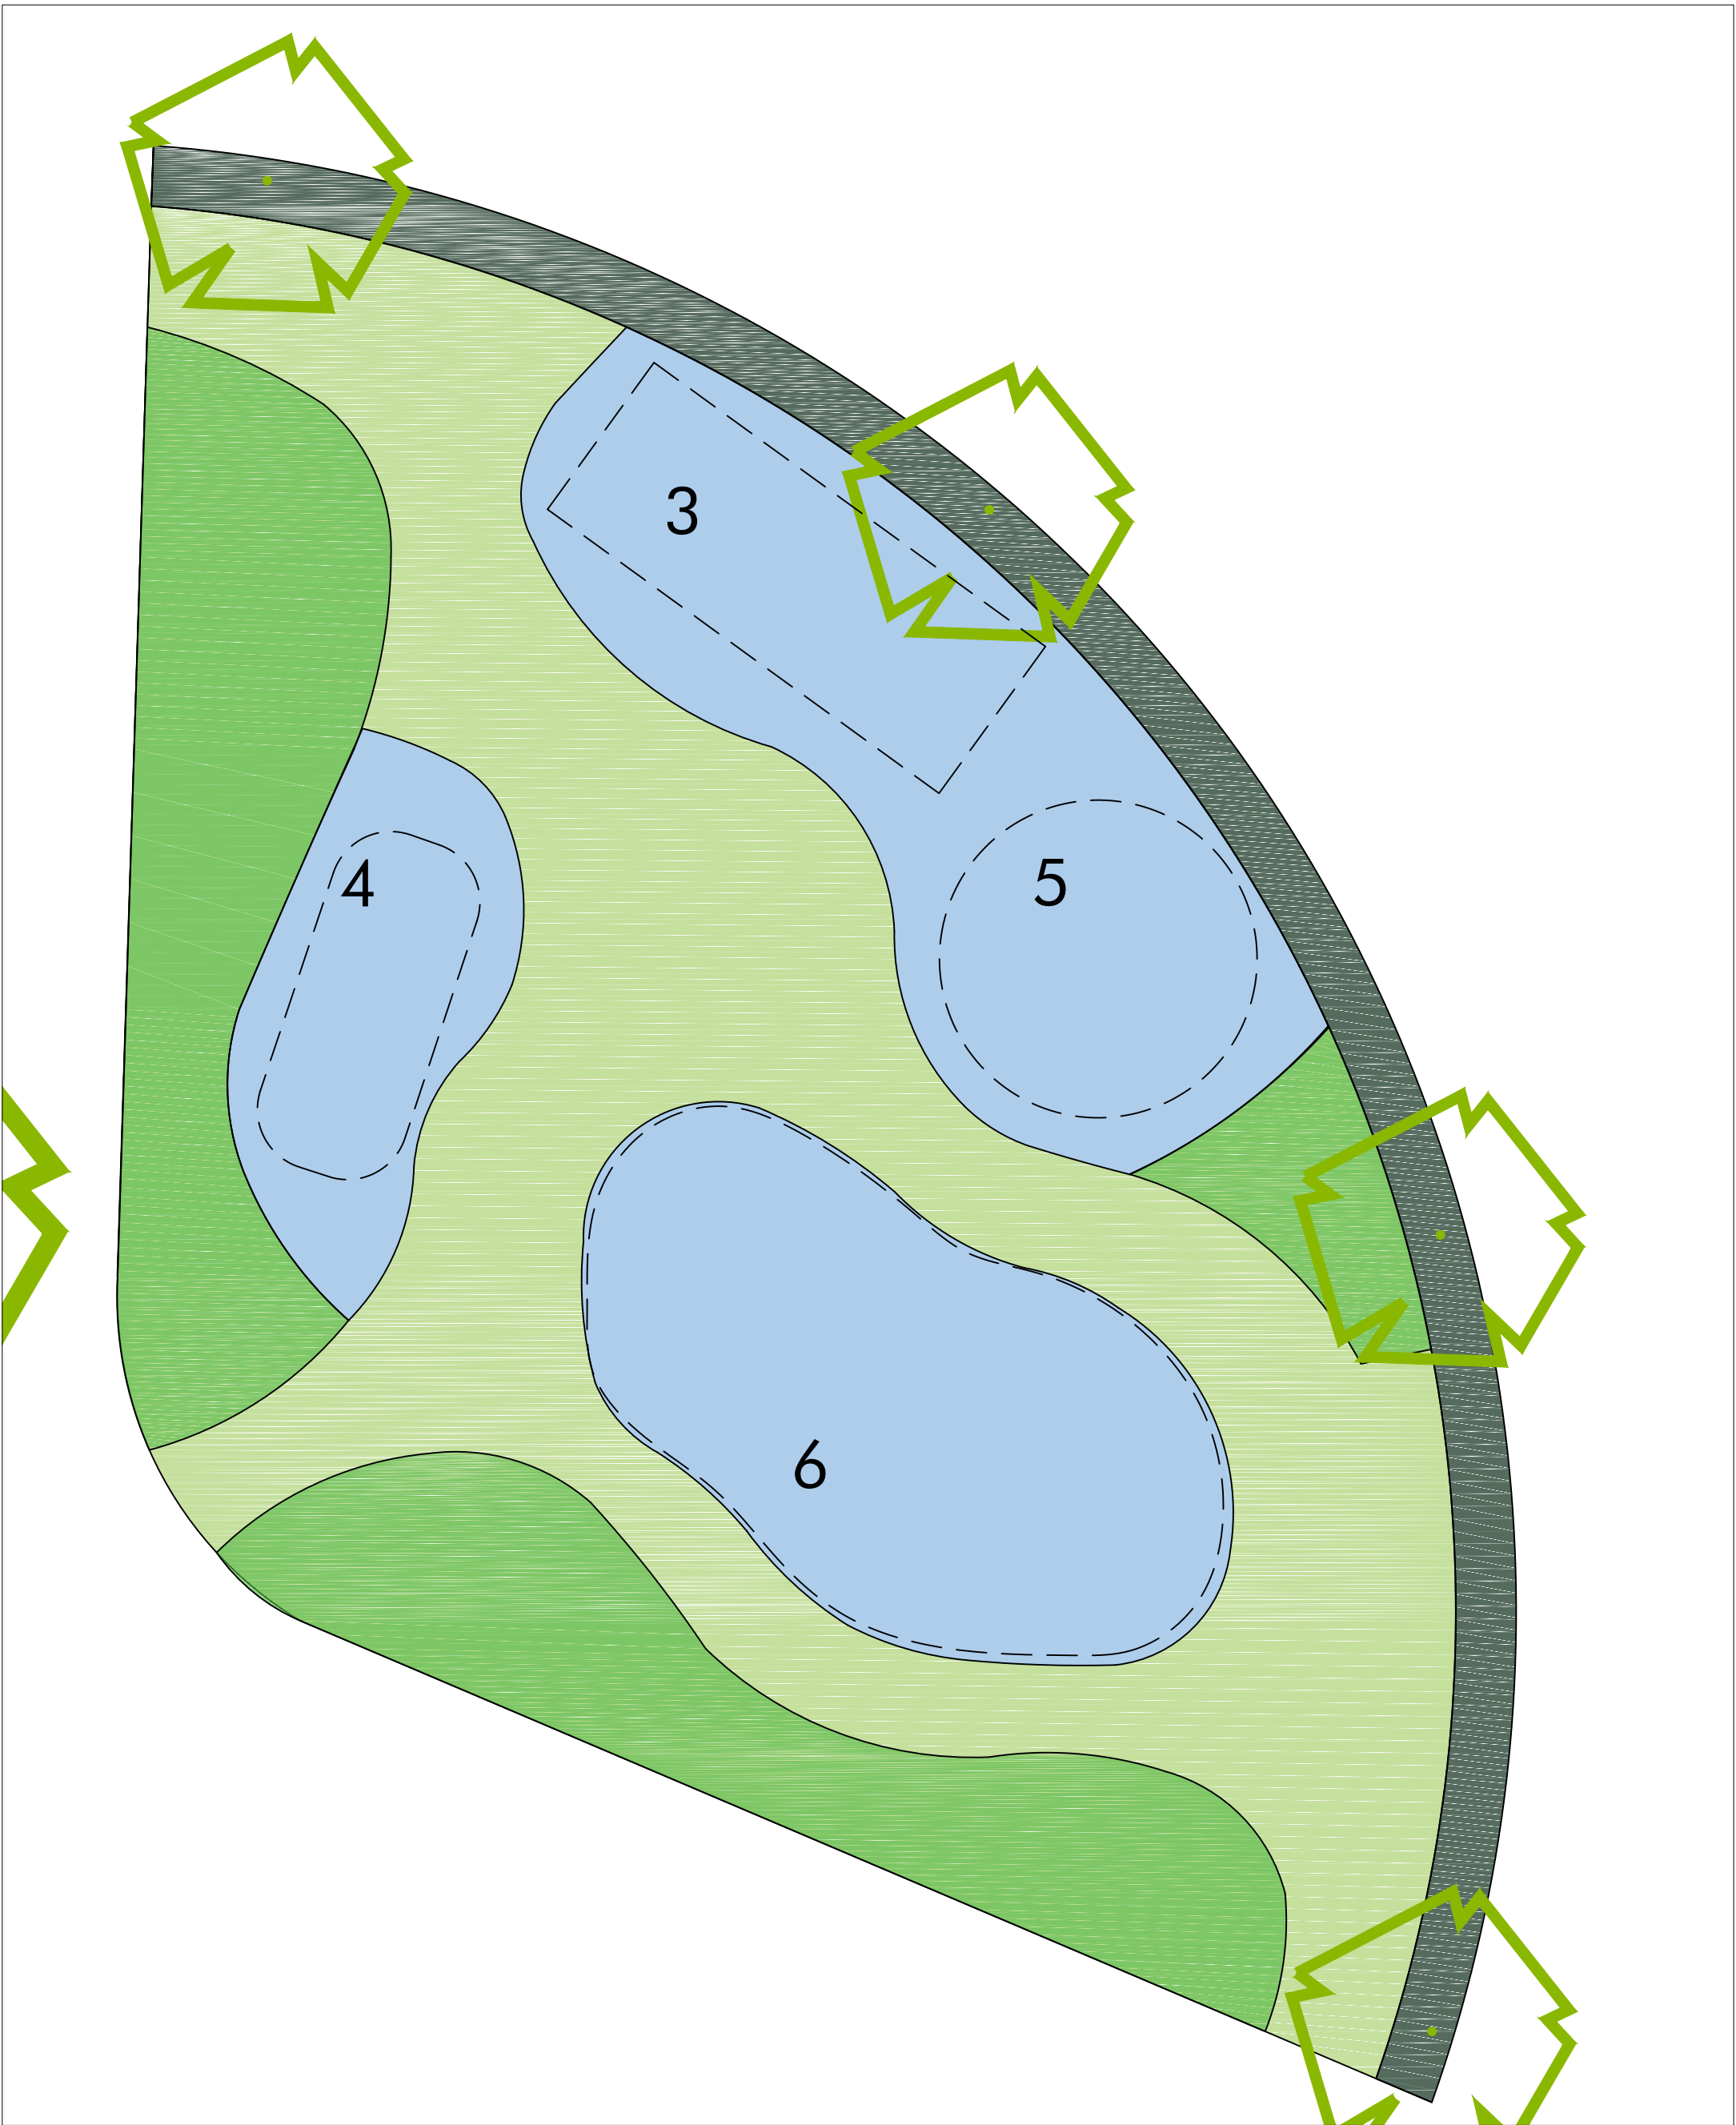

NEAP ONE

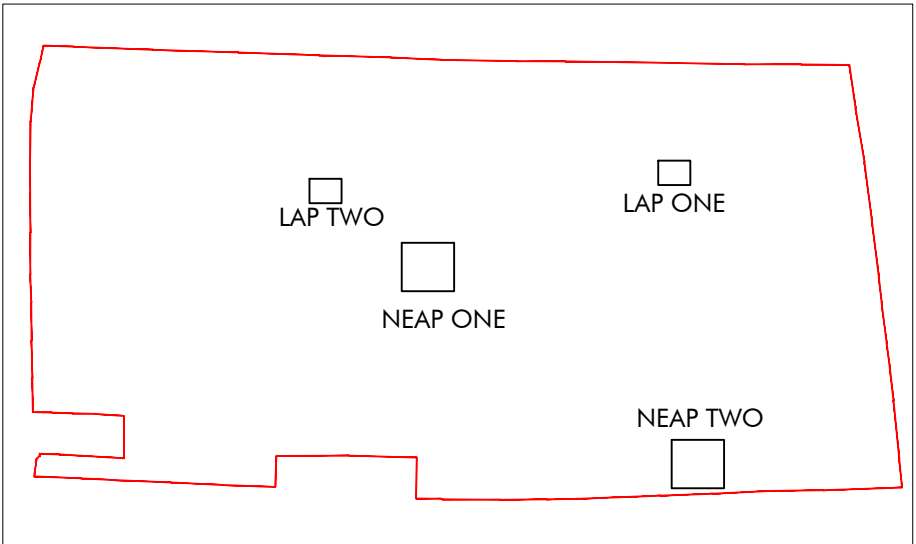

Play Equipment

- 1-Giraffe Sandra, Product Code 54517005300 P313
- 2-Barn Owl, Product Code 51000201110 P519
- 3-Eagle Nest Swing, Product Code 52503001100 P144
- 4-Standup Seesaw, Product Code 5551945 P149
- 5-Leda Carousel, Product Code 54511505306 P311
- 6-Ema, Product Code 54508305306 P271
- 7-Saturn Whizzer, Product Code 5560720 P448
- 8-Jane Swing, Product Code 54518305300 P304
- 9-Tail 03, Product Code 52504207100 P229
- 10-Crona, Product Code 54509705306 P269

Key

- Proposed
- Resin bound rubber mulch safety surface.
- Colour: Green
- Supplier: DMC Limited
- Tree and shrub planting
- Mown amenity grass
- Hedge
- Extent of impact zone
- Bench

This drawing is to be read in conjunction with the following:

DHA/728/001 Landscape Masterplan & DHA /278/004-004 Planting Plans

OSP Proposed Site Layout Drawing No.15035/P102/Q

Play Area Specification for NEAP and Lap's

Rev.	Date	By	Description	Ckd	Aprd
/	29.07.16	KS	For comment	MB	MB

Drawing Status:
FOR PLANNING



landscape architecture ■ urban design
expert witness ■ environmental planning

Huskinson Brown is the trading name of David Huskinson Associates Limited
17 Upper Grosvenor Road Tunbridge Wells Kent TN11 2DU
tel: 01892 527828 email: office@huskinsonbrown.co.uk
www.huskinsonbrown.co.uk

All dimensions to be checked on site
Client CALA South Home Counties Limited

Project LAND AT ROUNDSTONE LANE

Drawing NEAP & LAP Areas
Play Equipment Arrangements

Sheet 1 of 1 Scale: 1:100 @ A1
1:200 @ A1

Date 29 JULY 2016 Drawing No. DHA/728/008 Rev. -

File location:
P/728/Drawings/DHA/current/ DHA 008