



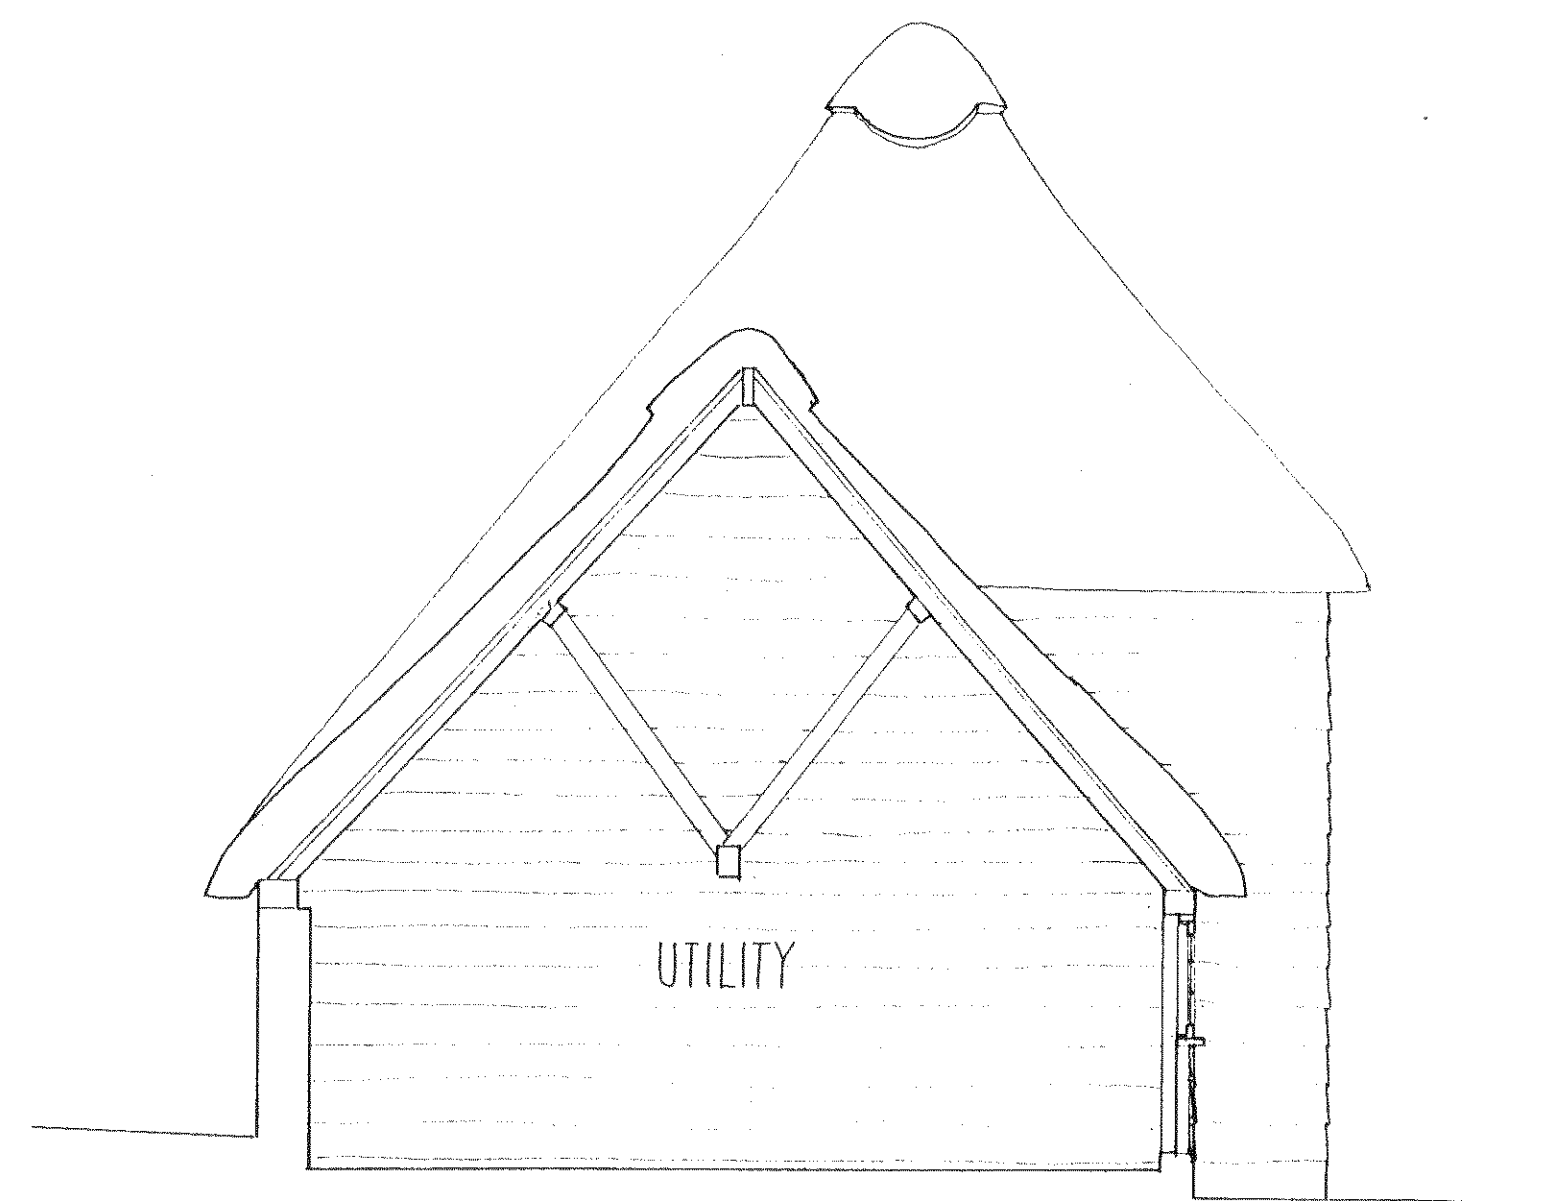

DATUM 12 M

02 SECTION AA THROUGH BARN  
1:50

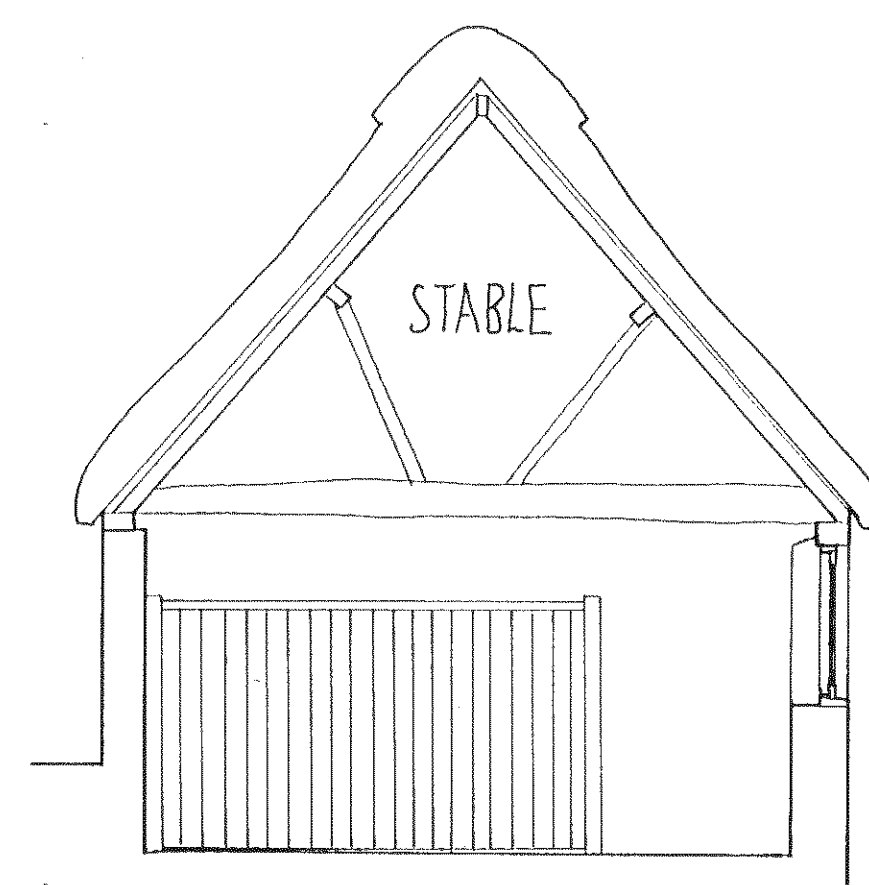

DATUM 12 M

03 SECTION BB THROUGH STABLE  
1:50



DATUM 12 M

01 STABLE & BARN: WEST ELEVATION  
1:50

FOR LISTED BUILDING APPRAISAL  
PIGEON HOUSE, ANGMERING

SCALE - 1:50 @ A1 DRAWN - SEPT 2010 DWA - PGH-WG/S.O.A.

AS EXISTING: WEST ELEVATION & SECTIONS THROUGH BARN & STABLE

MALCOLM SIMMONDS ARCHITECTS