
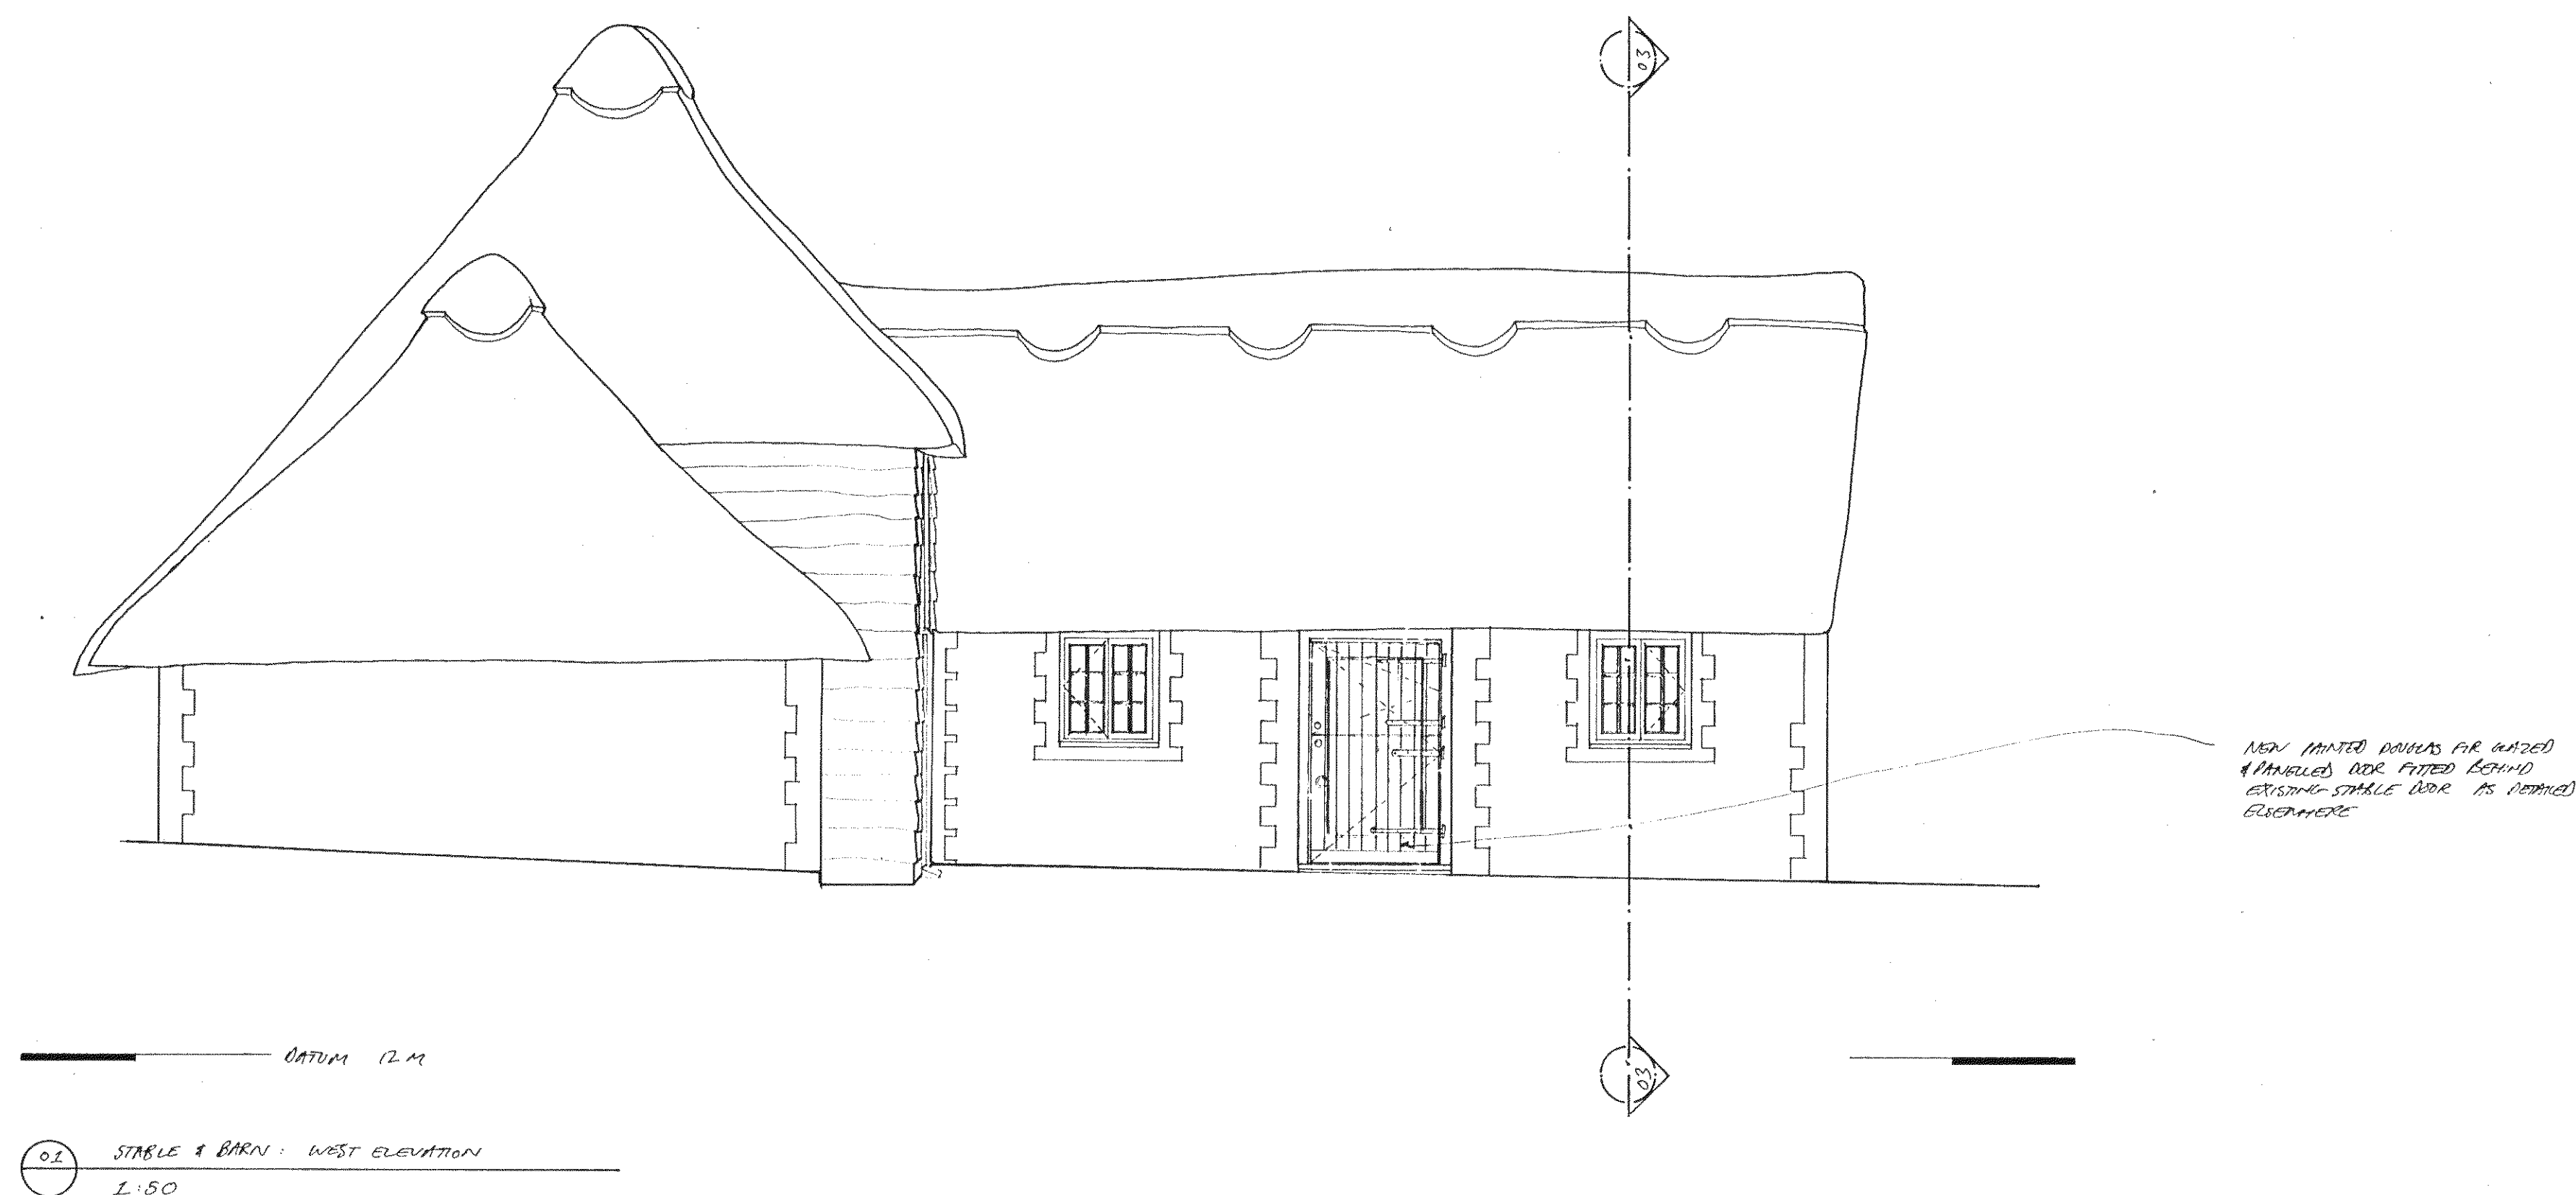
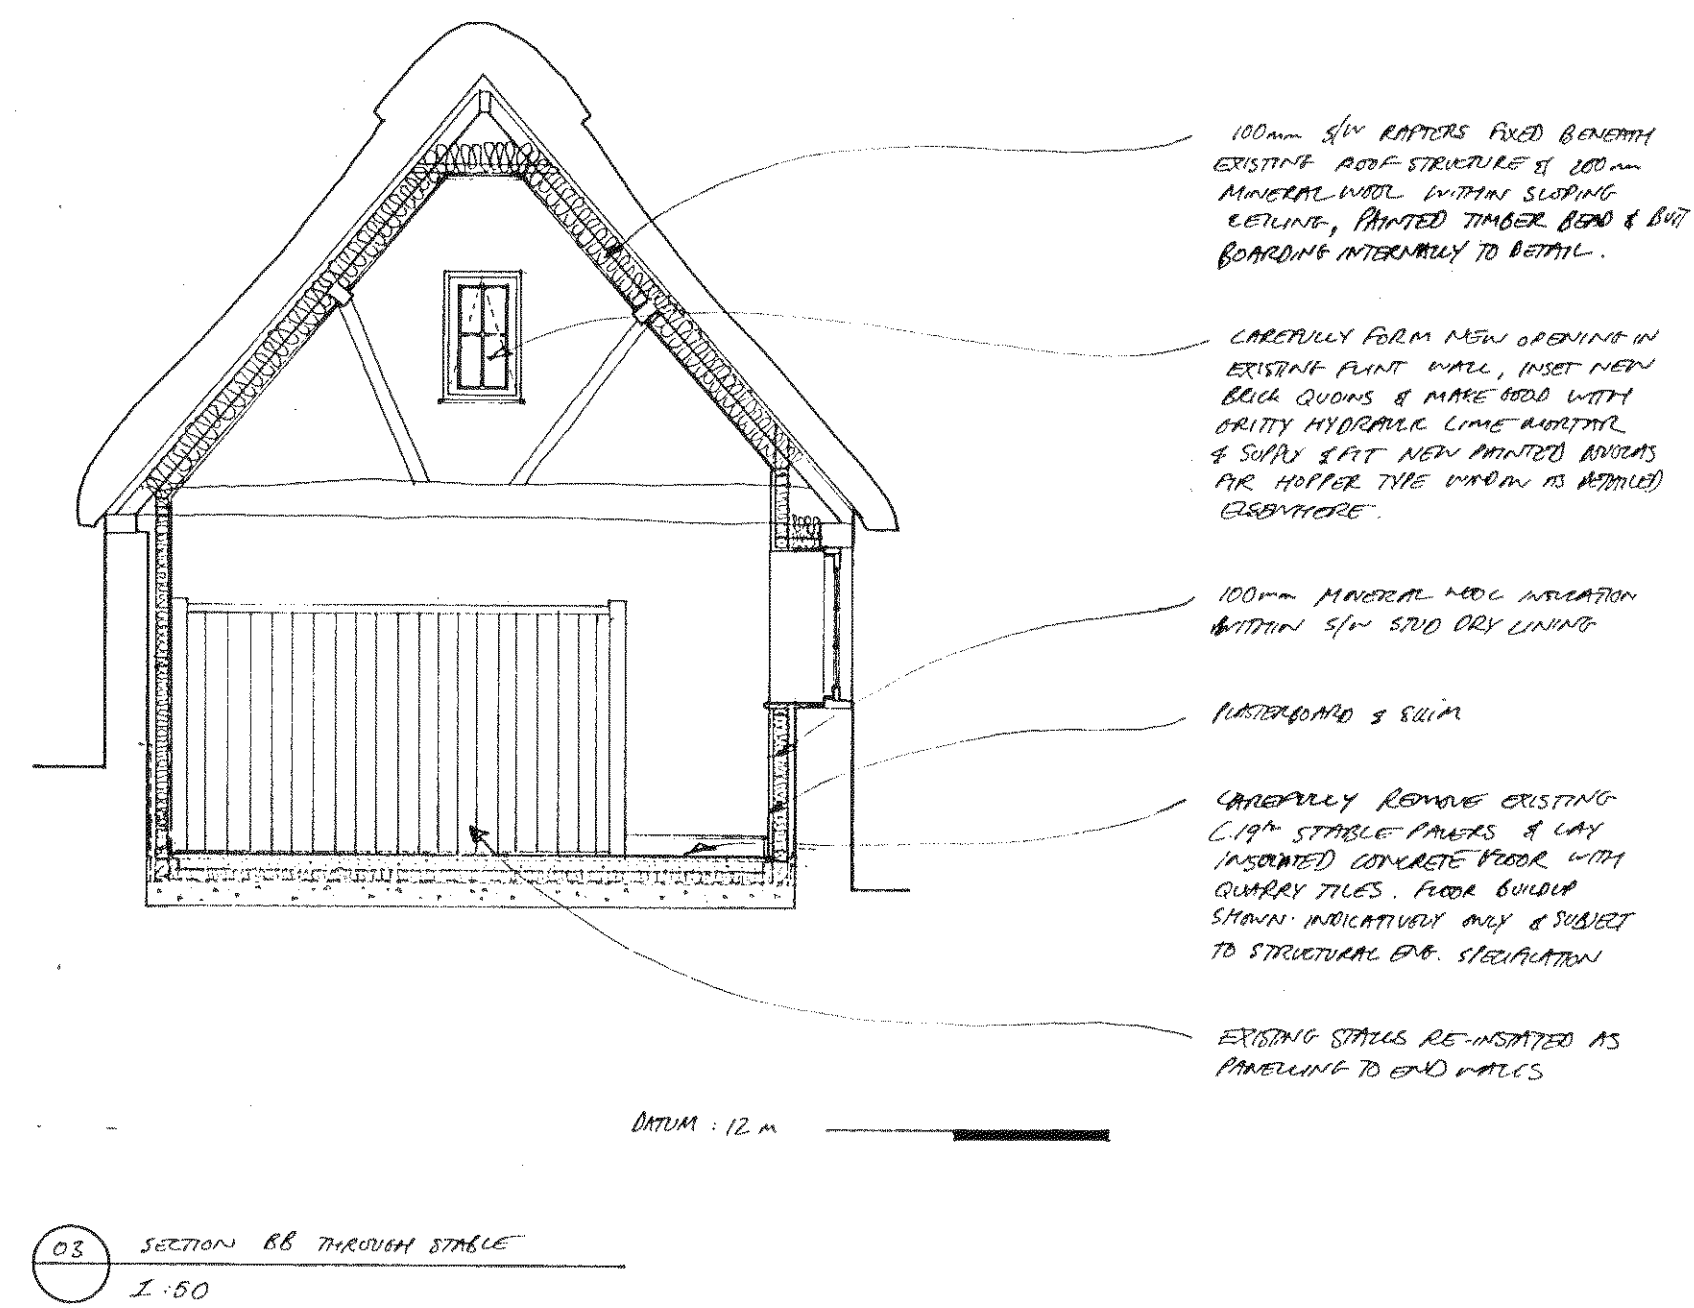


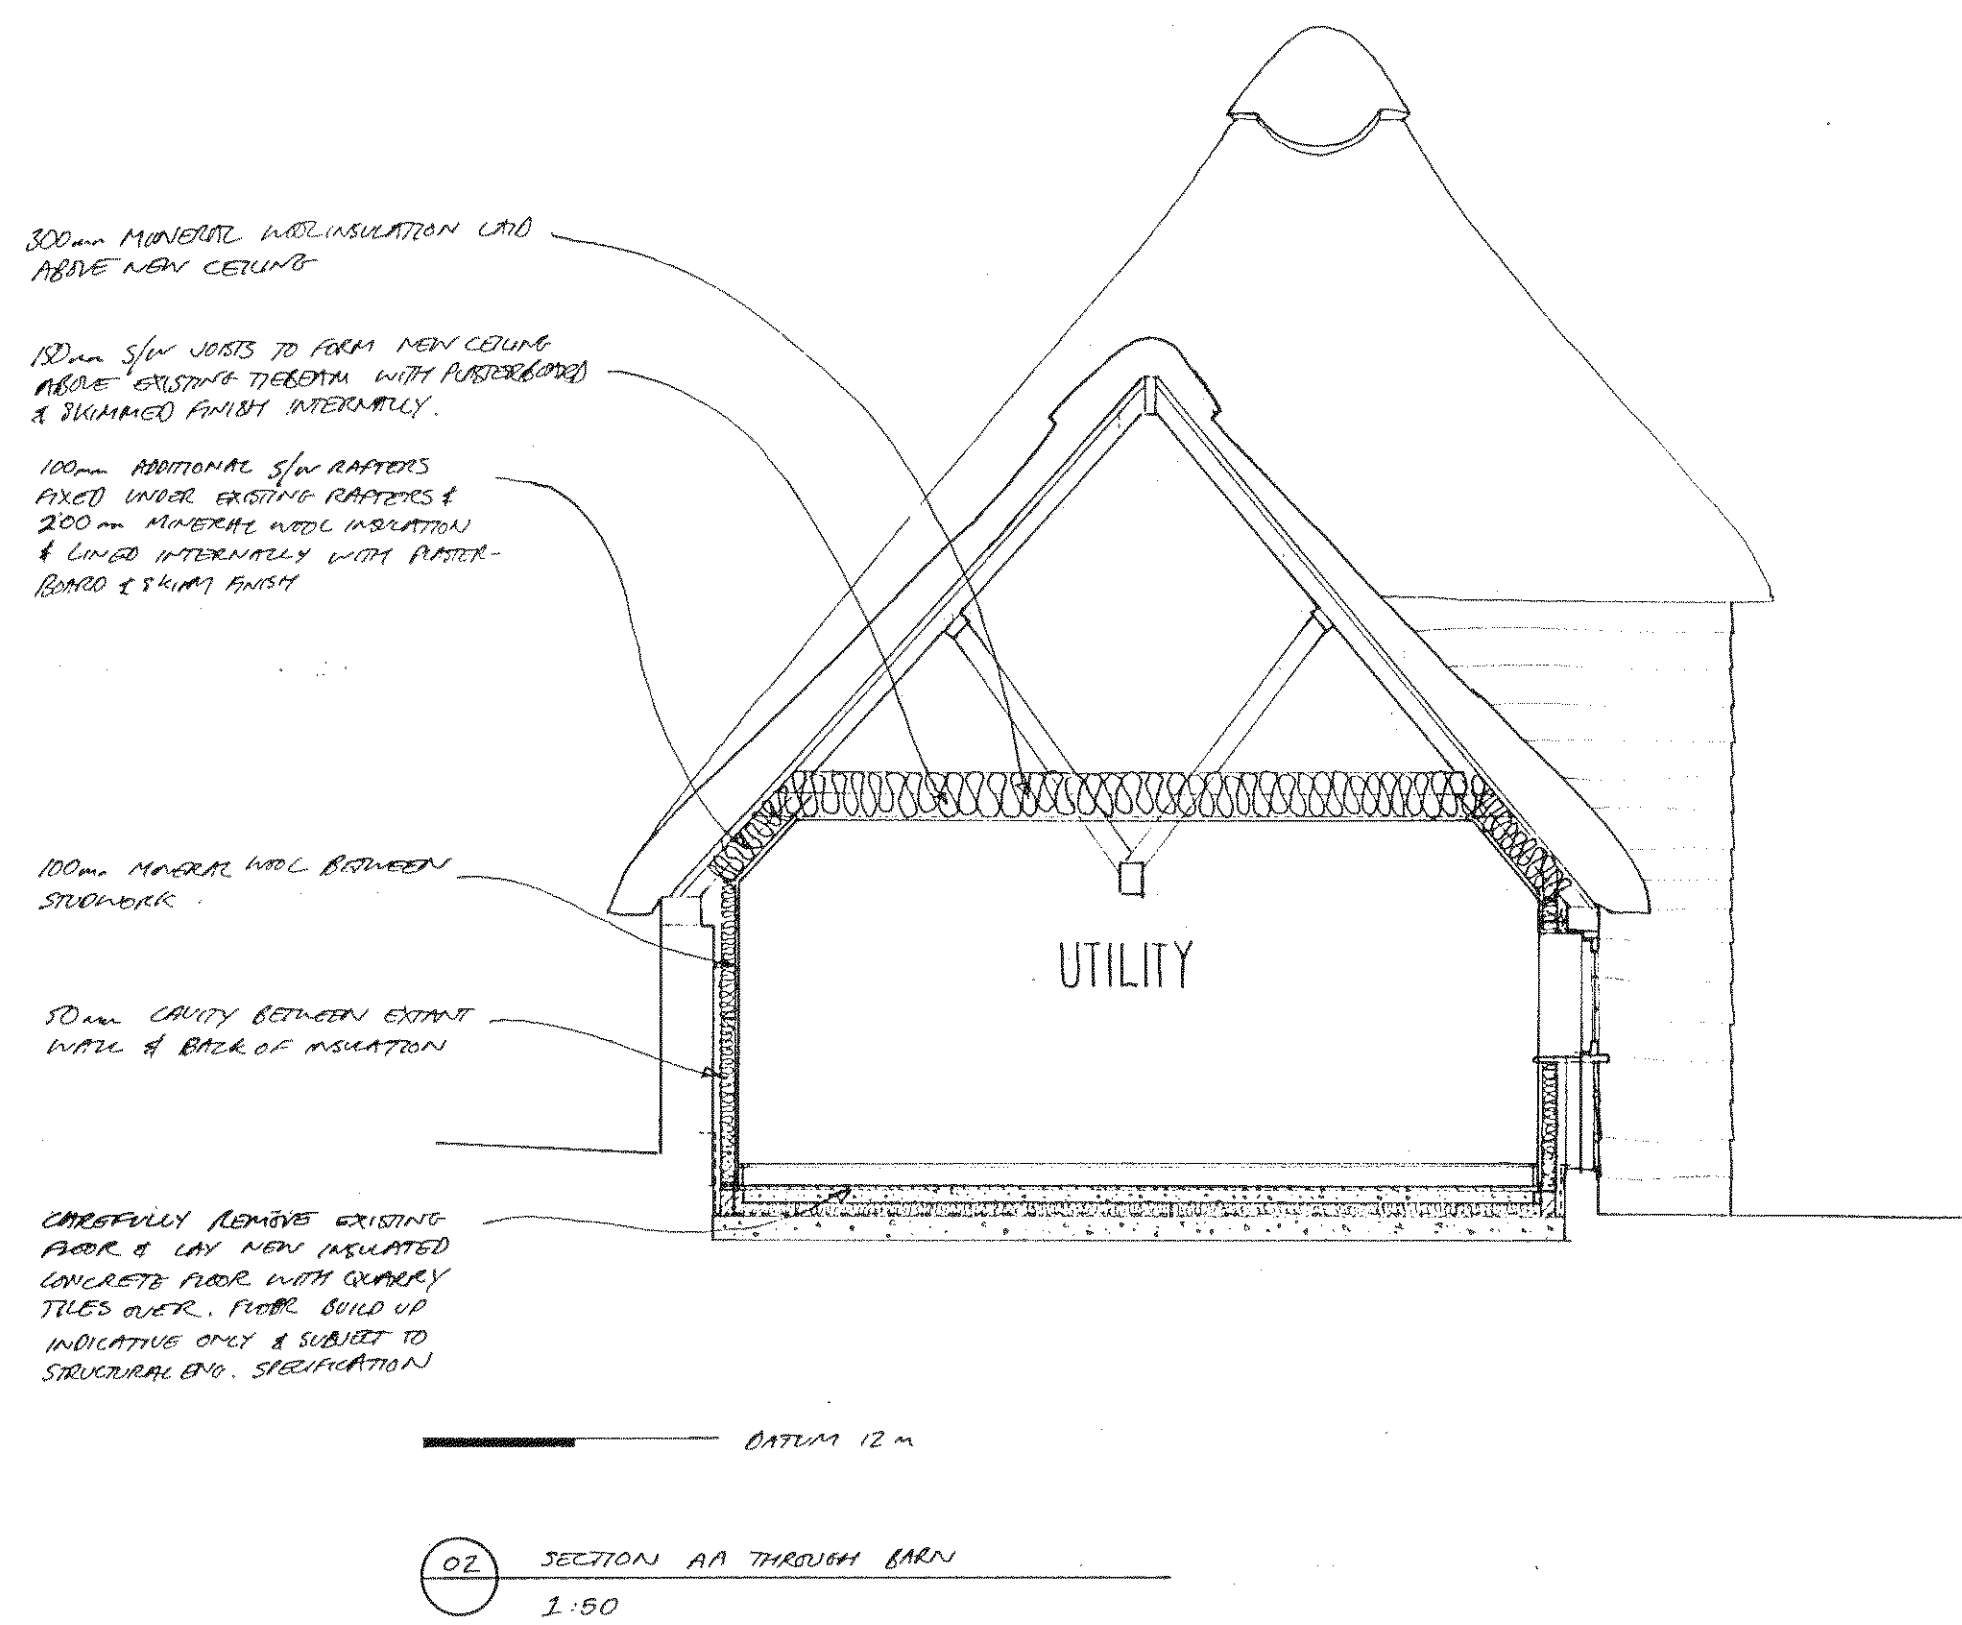

FOR LISTED BUILDING CONSENT
PIGEON HOUSE, ANGMERING

SCALE - 1:50 @ A1 DRAWN - SEPT 2010 DWA-PGH-AS/D.04

AS PROPOSED: WEST ELEVATION & SECTIONS THROUGH BARN & STABLE

MALCOLM SIMMONDS ARCHITECTS