


LOCATION PLAN 1:1250

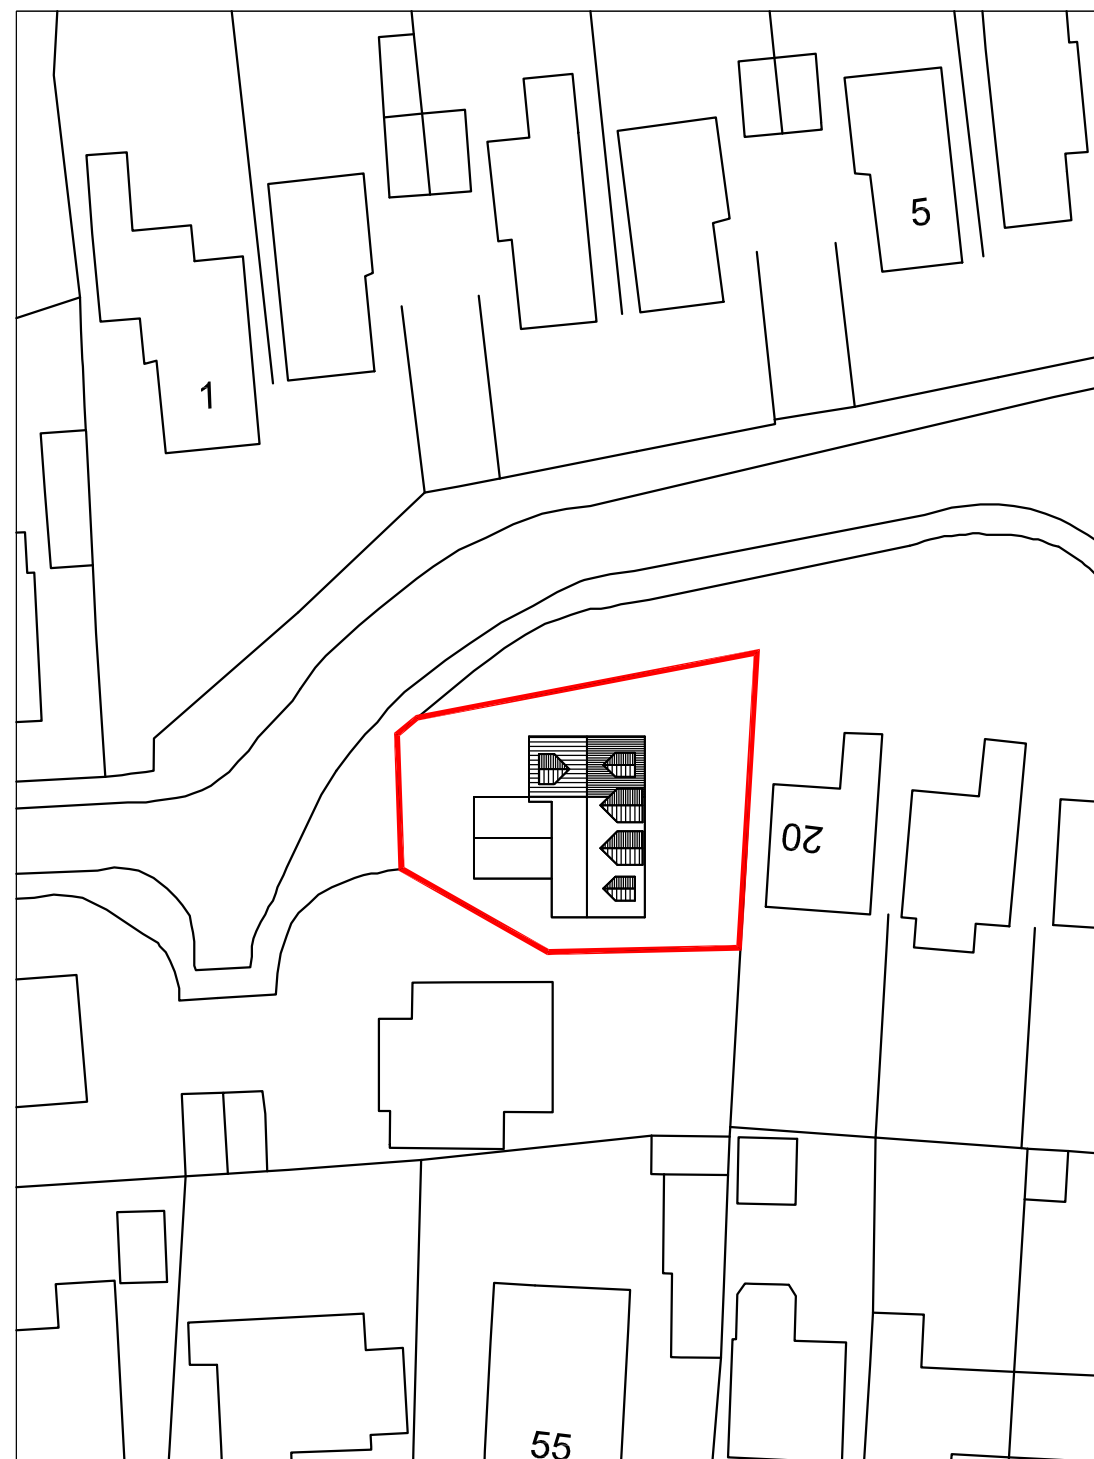

BLOCK PLAN 1:500

m 10 20 30 40

metres 10 20 30 40

16 Garden Close,
Angmering, West Wittering
BN16 4LX

SITE PLANS

Revisions
A. Hatching added. 19/04/18
B.
C.
D.



Scale A3 = AS SHOWN
Date 19/02/18
Drawn OS

18014-101 A

© Crown Copyright
All rights reserved.
Reproduced by Permission.
Licence No. 100046837