

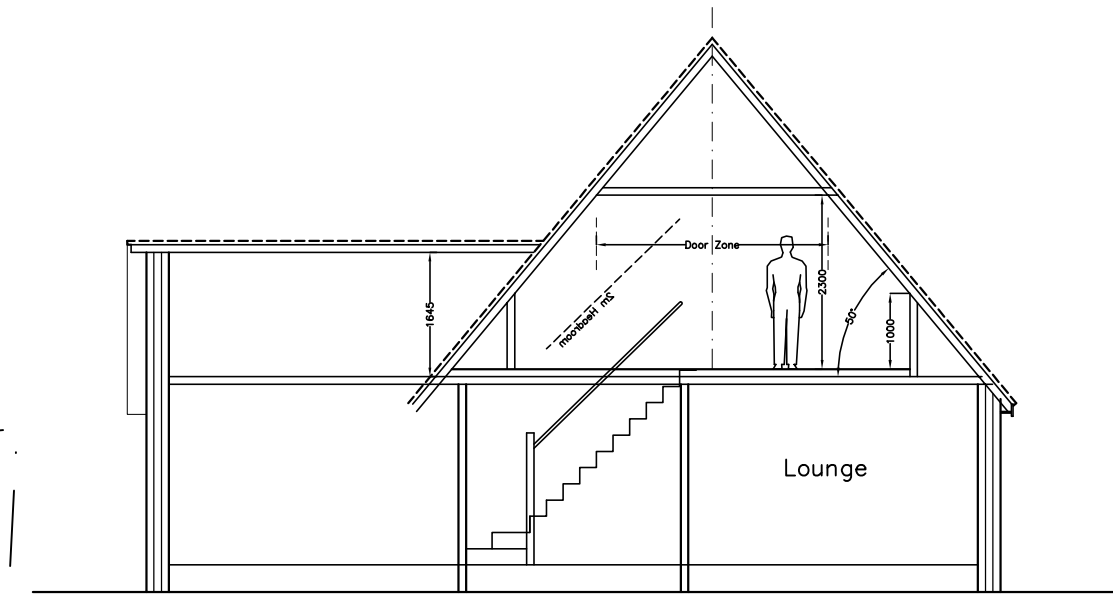
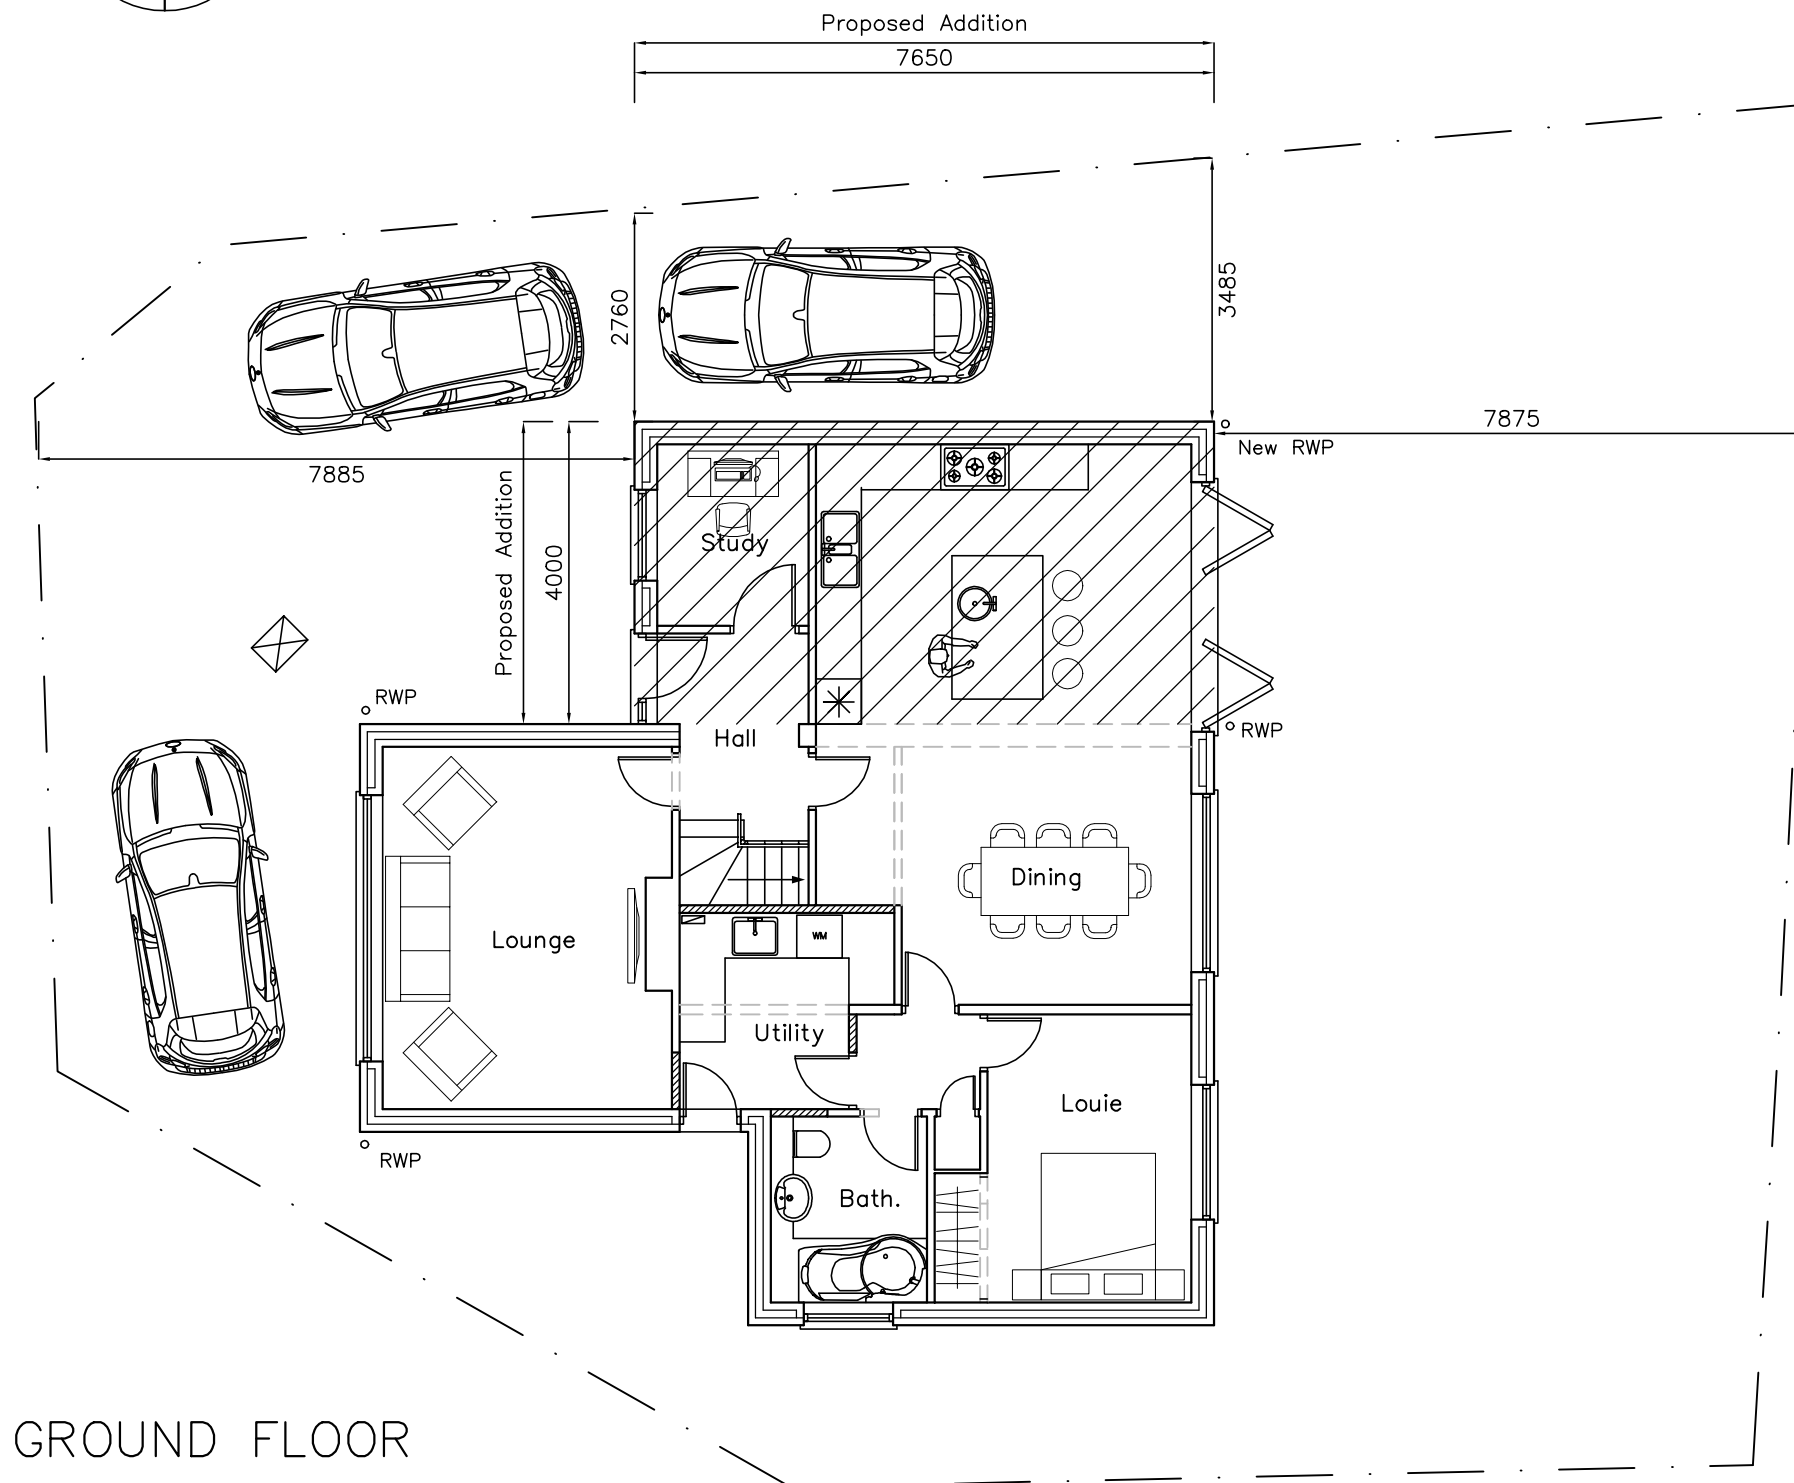


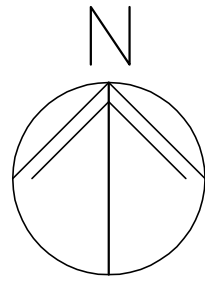

SECTION

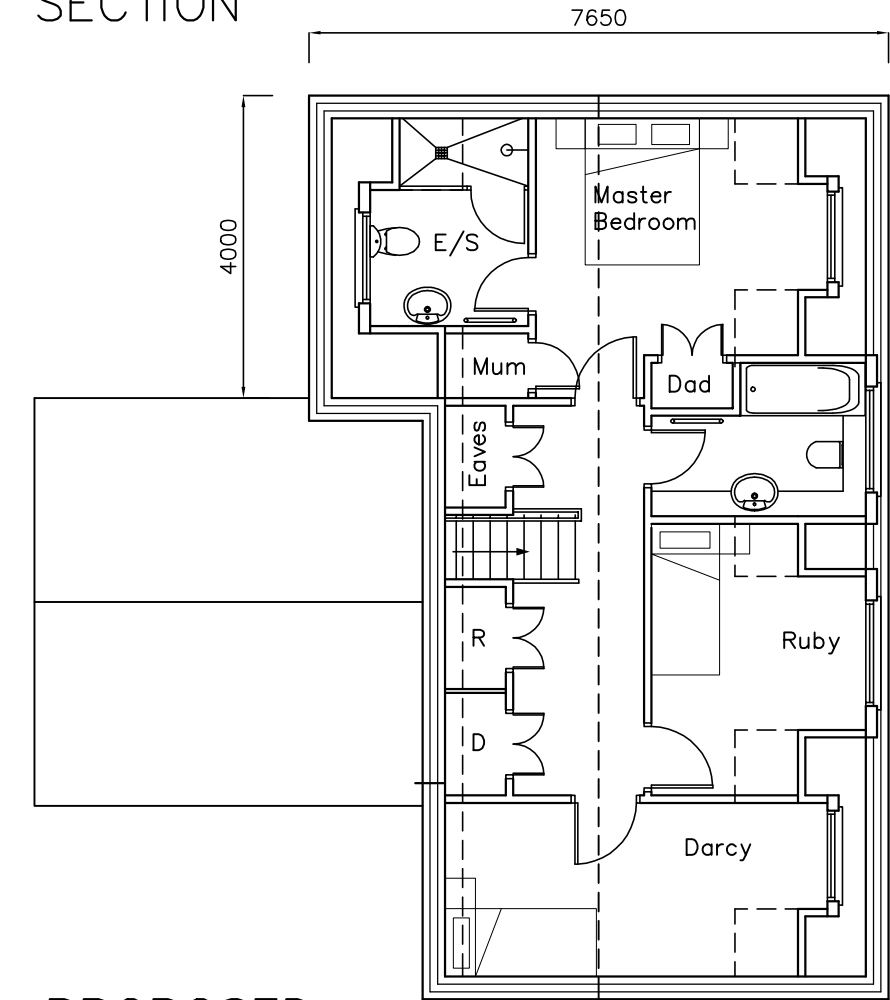


PROPOSED
FIRST FLOOR

16 Garden Close
Angmering, West Sussex
BN16 4LX

PROPOSED
PLAN &
SECTION

- Revisions
- A. Boundary dims added. 19/04/18
 - B.
 - C.
 - D.

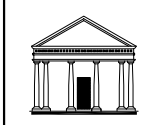

Martin Critchley
CHARTERED ARCHITECT

The Old Brewery,
15E South Street, Havant,
Hampshire, PO9 1BU
023 92 474 919
critchleyarchitect@hotmail.com

Scale A3 = 1:100
Drawn AJB/JGF
Date 19/02/18

18014-410^A