

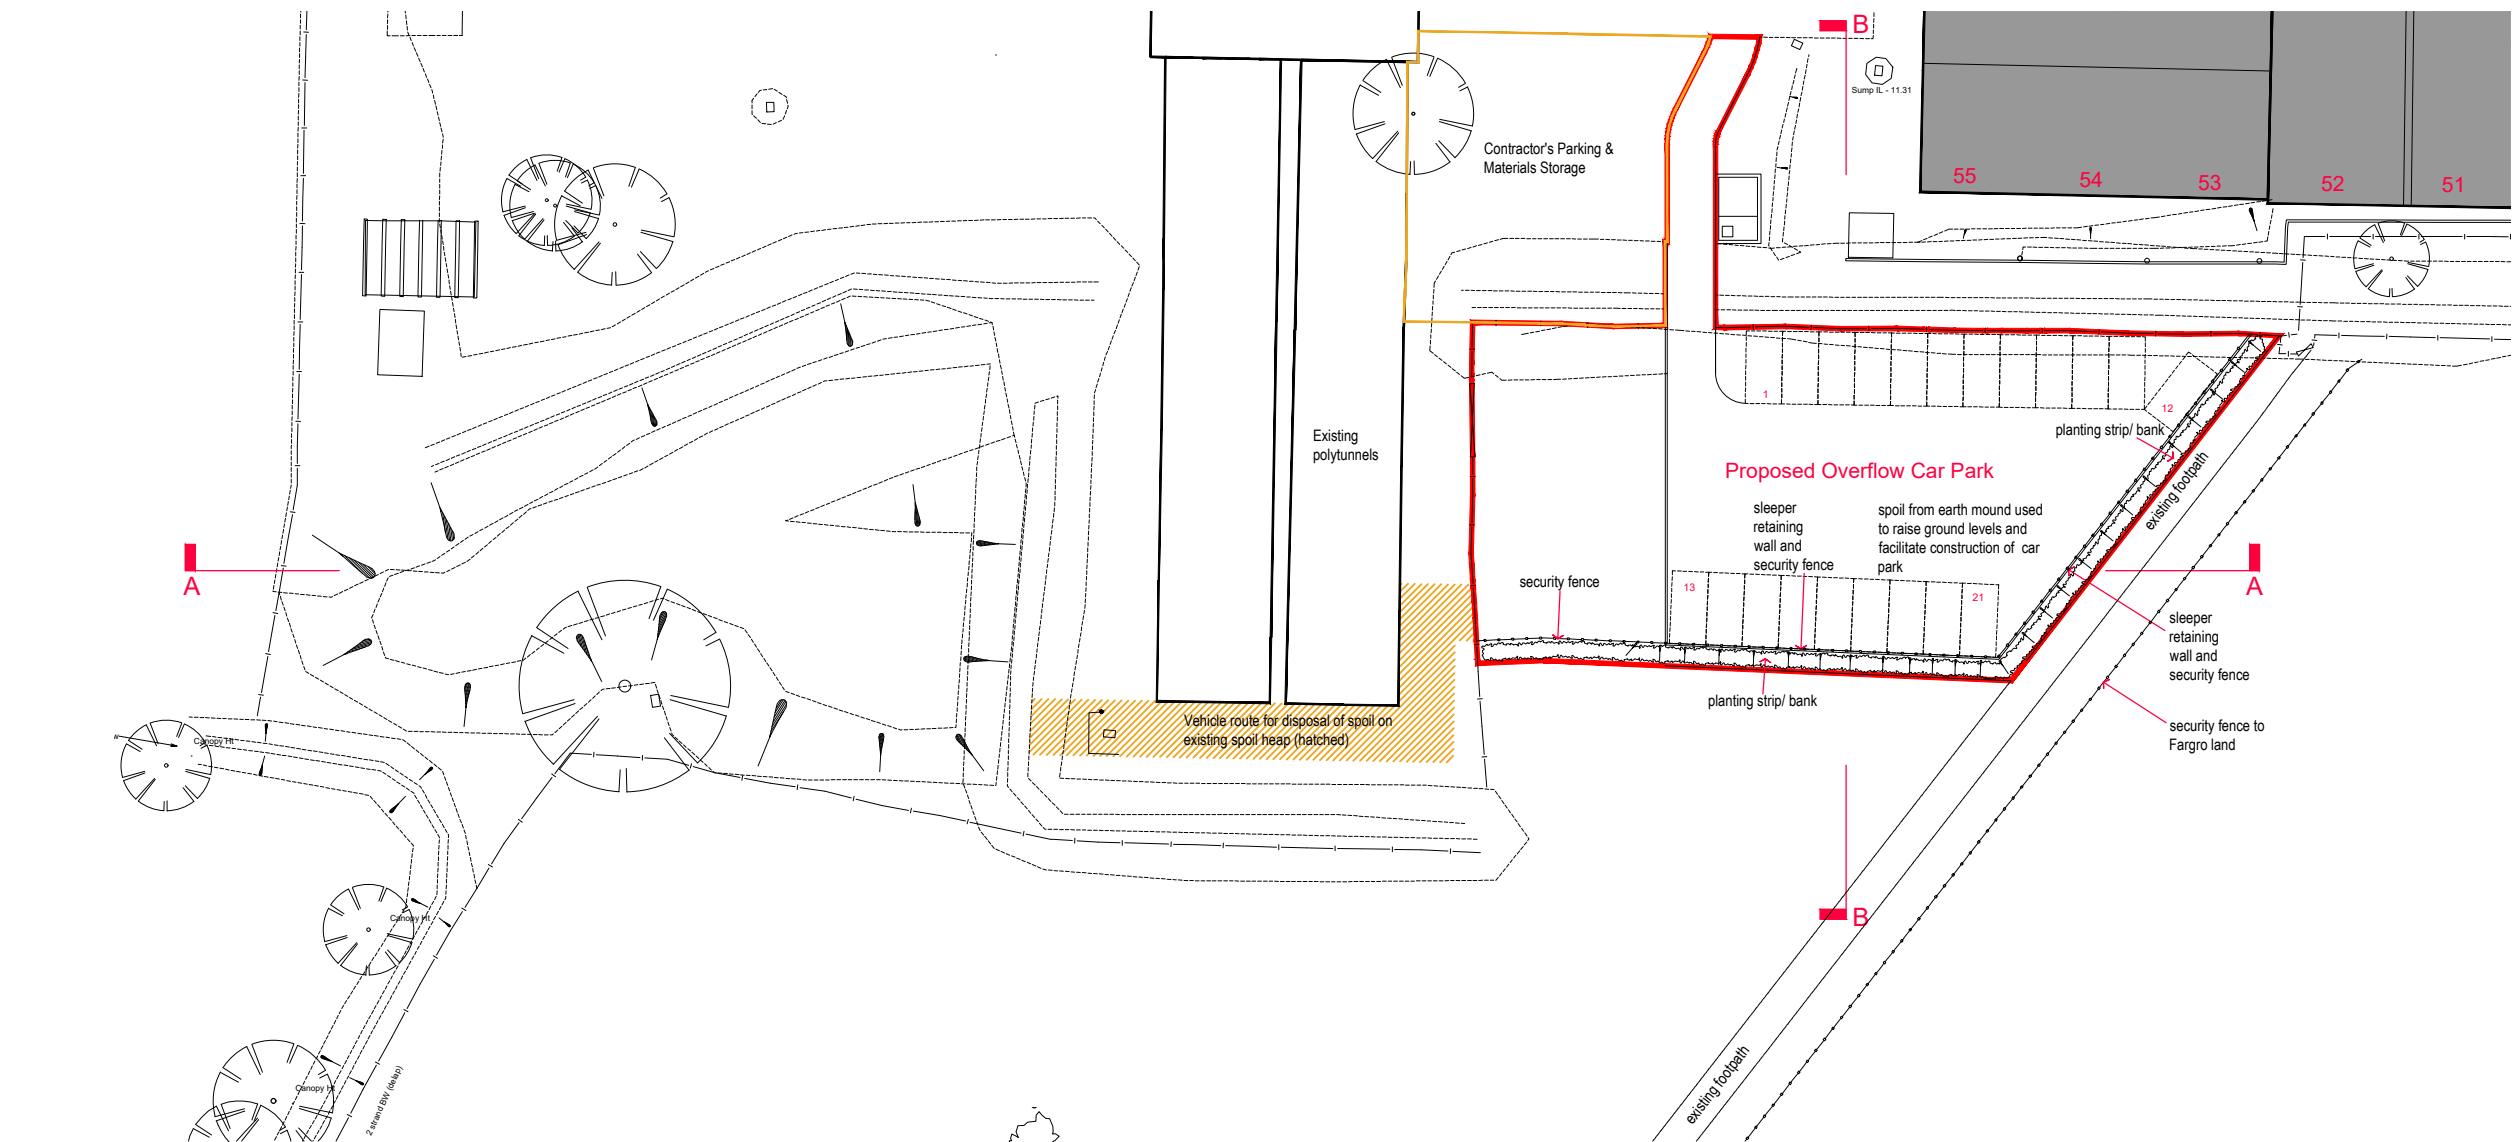
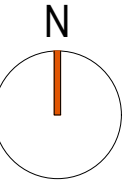


SECTION AA

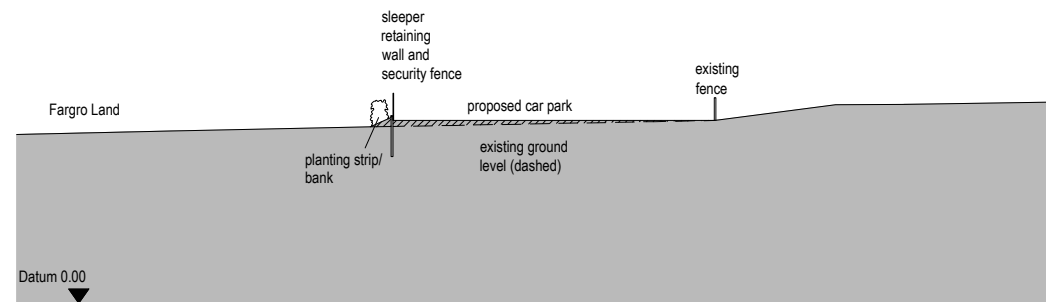

SECTION BB

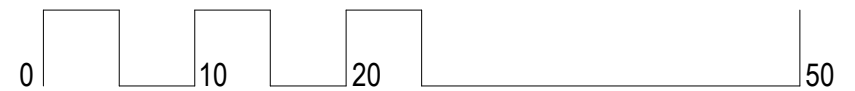

- notes
- © Copyright Reserved
1. This drawing is the copyright of **vision architects limited**
 2. DO NOT copy, alter or reproduced in any way or pass to a third party without written authority
 3. ~~DO NOT~~ scale these drawings - dimensions to be checked on site prior to commencing any work
 4. READ in conjunction with other Consultants documentation & drawings regarding this project
 5. DISCREPANCIES should be reported in writing to the project architect or engineer immediately

MODEL FILE REFERENCE- 17029-A-P-PL
ARUN DISTRICT COUNCIL A/48/19/DOC

A	Planning Issue	2019.04.10	AJC	AJC
rev.	description	date	by	ch

scale:	1:500 @ A3	client:	Vinery Management Limited
date:	April 2019	project:	The Vinery, Arundel Road, Poling, Arundel, West Sussex. BN18 9PY.
drawn:	AJC	drawing:	Site Management Plan
checked:	AJC	status:	PLANNING

wessex house upper market street eastleigh hampshire SO50 9FD
t: 01794 830660 e: enquiries@vision-architects.org.uk

vision
architects

drawing No: **17029-A-PL24** revision: **A**