


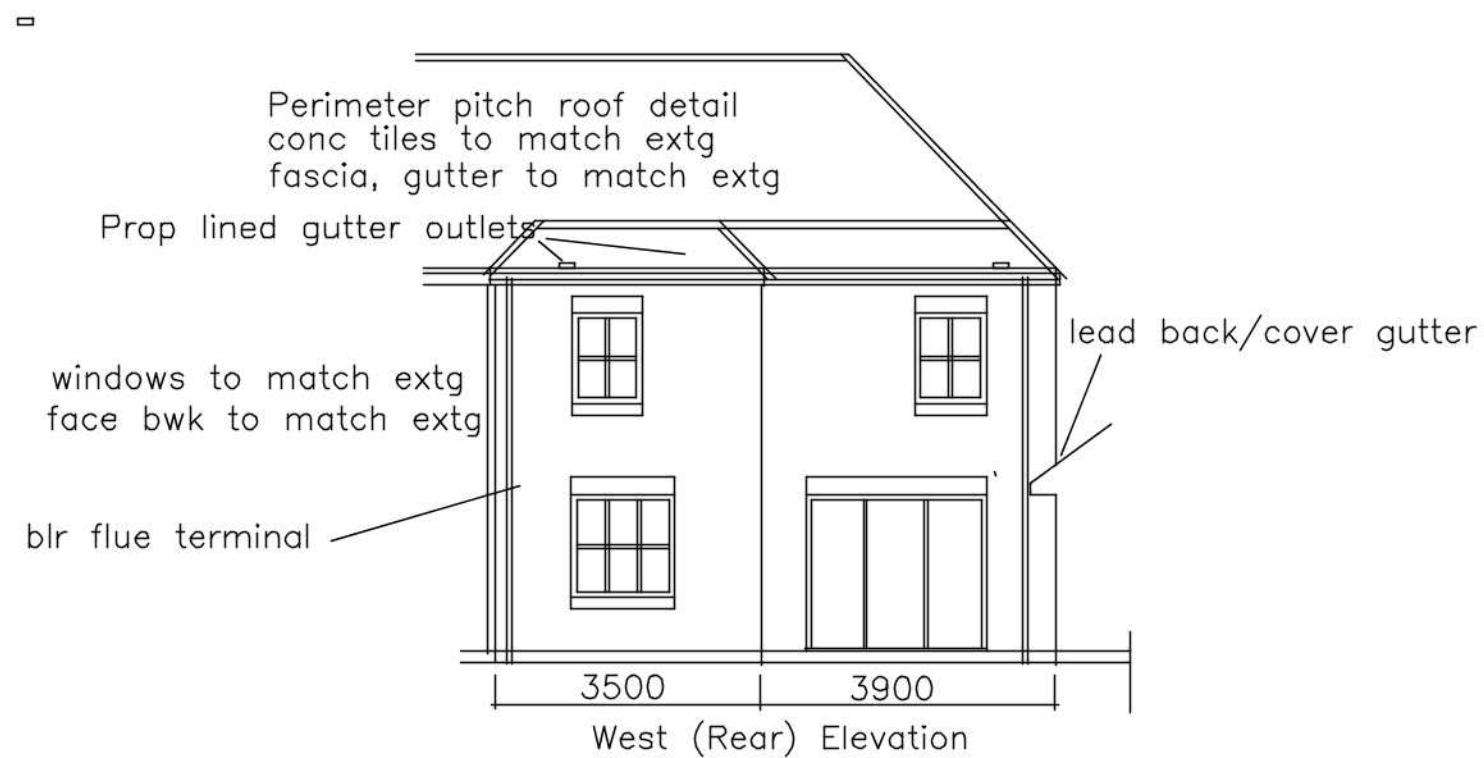

General Notes

All Dimension to be verified on site
Do not scale from this drawing

No Revision/issue		Date
added - dimensions		
Project Title		
3 William Olders, Angmering		
Proposed		Drn By
West - elevation		LE
Date		Scale
1/04/2020		1: 100
Drawing Number		Rev
3		A