


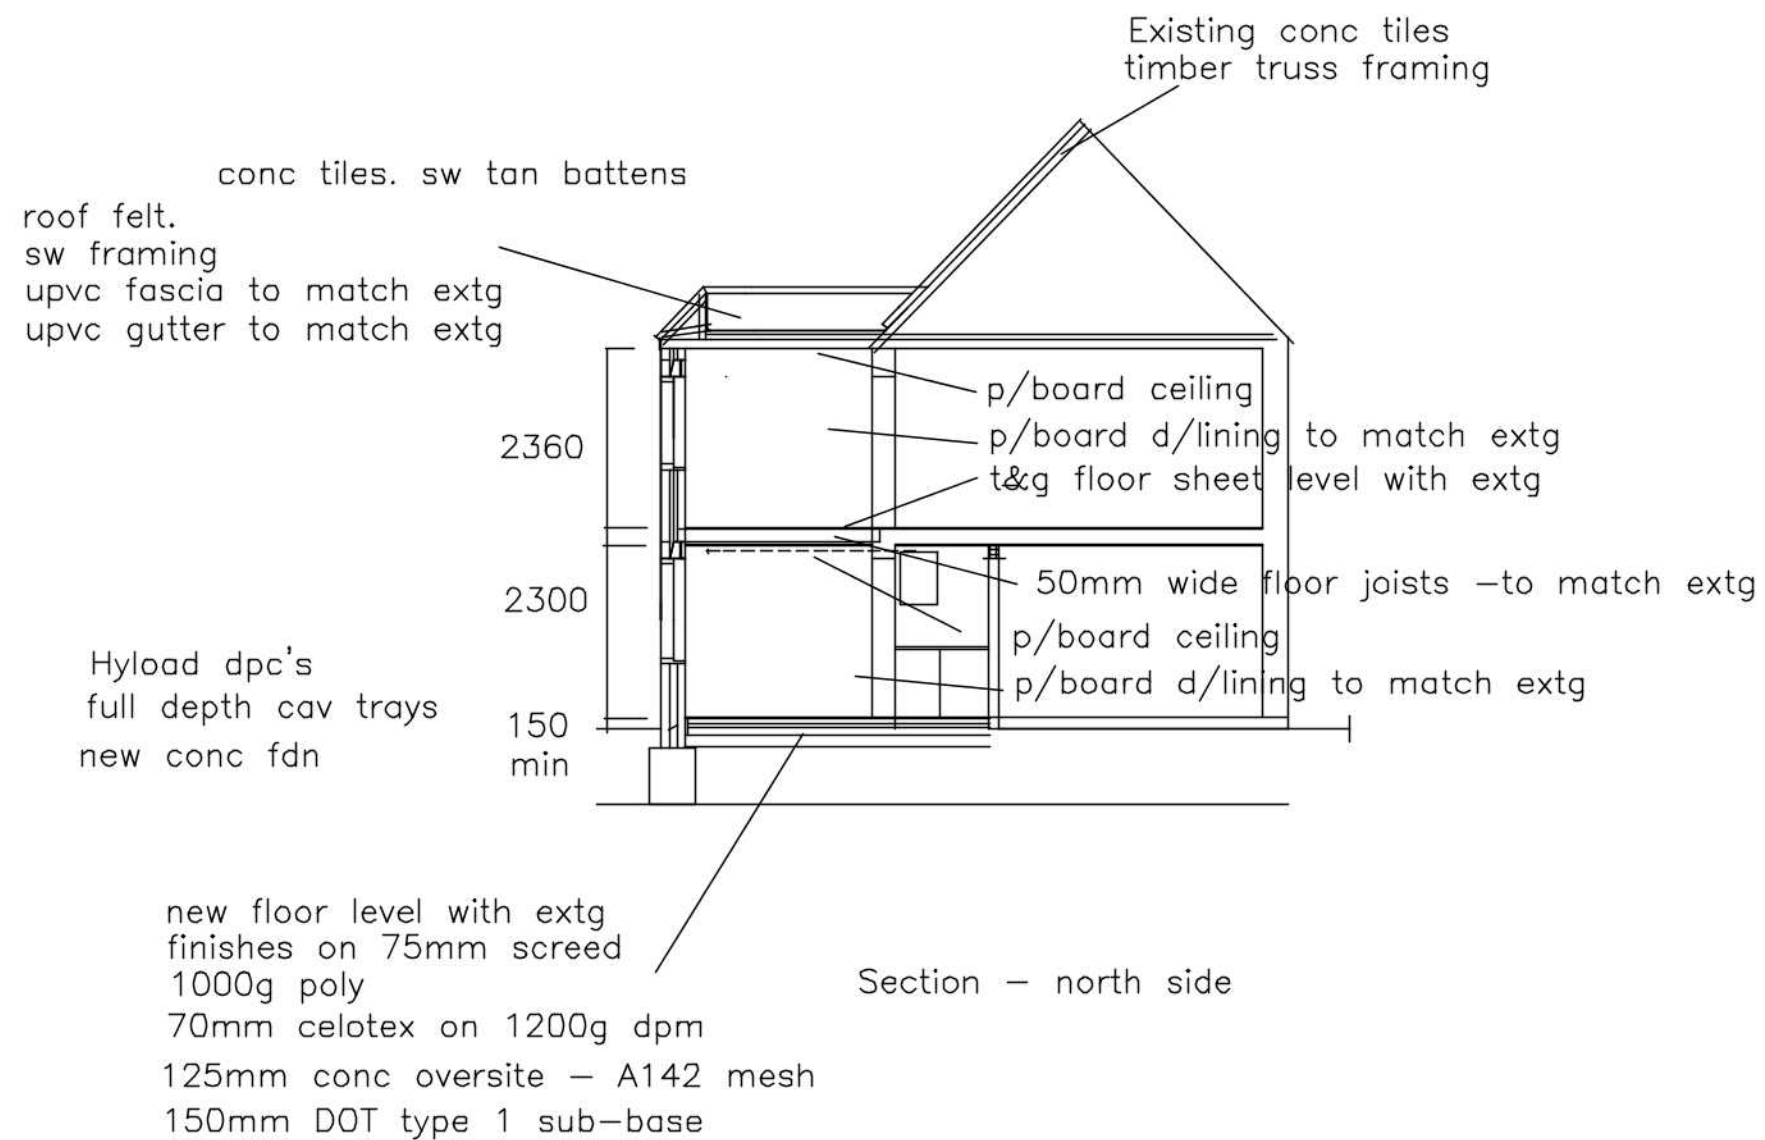

General Notes

All Dimension to be verified on site
Do not scale from this drawing

No Revision/issue		Date
added - dimensions		
Project Title 3 William Olders, Angmering		
Proposed North - section		Drn By LE
Date 1/04/2020		Scale 1: 100
Drawing Number 5		Rev A