

General Notes

All Dimension to be verified on site
Do not scale from this drawing

new flat roof – warm construction
chippings bedded in hot bitumen
3 ply built up felt to BS747
120mm celetex insulation deck.
vapour barrier
18mm decking, firrings to fall.

125mm joists at 450mm c/cs

foilbacked p/board

upvc gutter to match extg
upvc fascia to match extg


p/board d/lining to match extg
t&g floor sheet level with extg

50mm floor joists –to match extg

new conc fdn

1000mm deep to BCO approval
600mm wide

Section – south side

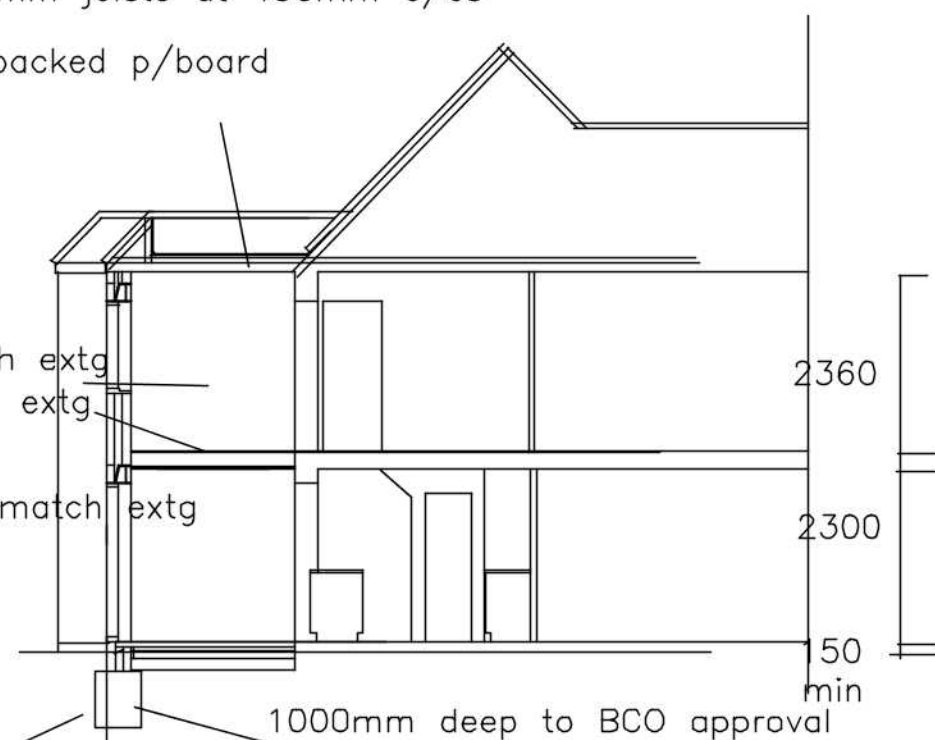

No	Revision/issue	Date
	added - dimensions	

Project Title
3 William Olders, Angmering

Proposed South - section	Drn By LE
------------------------------------	---------------------

Date 10/03/2020	Scale 1: 100
---------------------------	------------------------

Drawing Number 6	Rev A
----------------------------	-----------------