


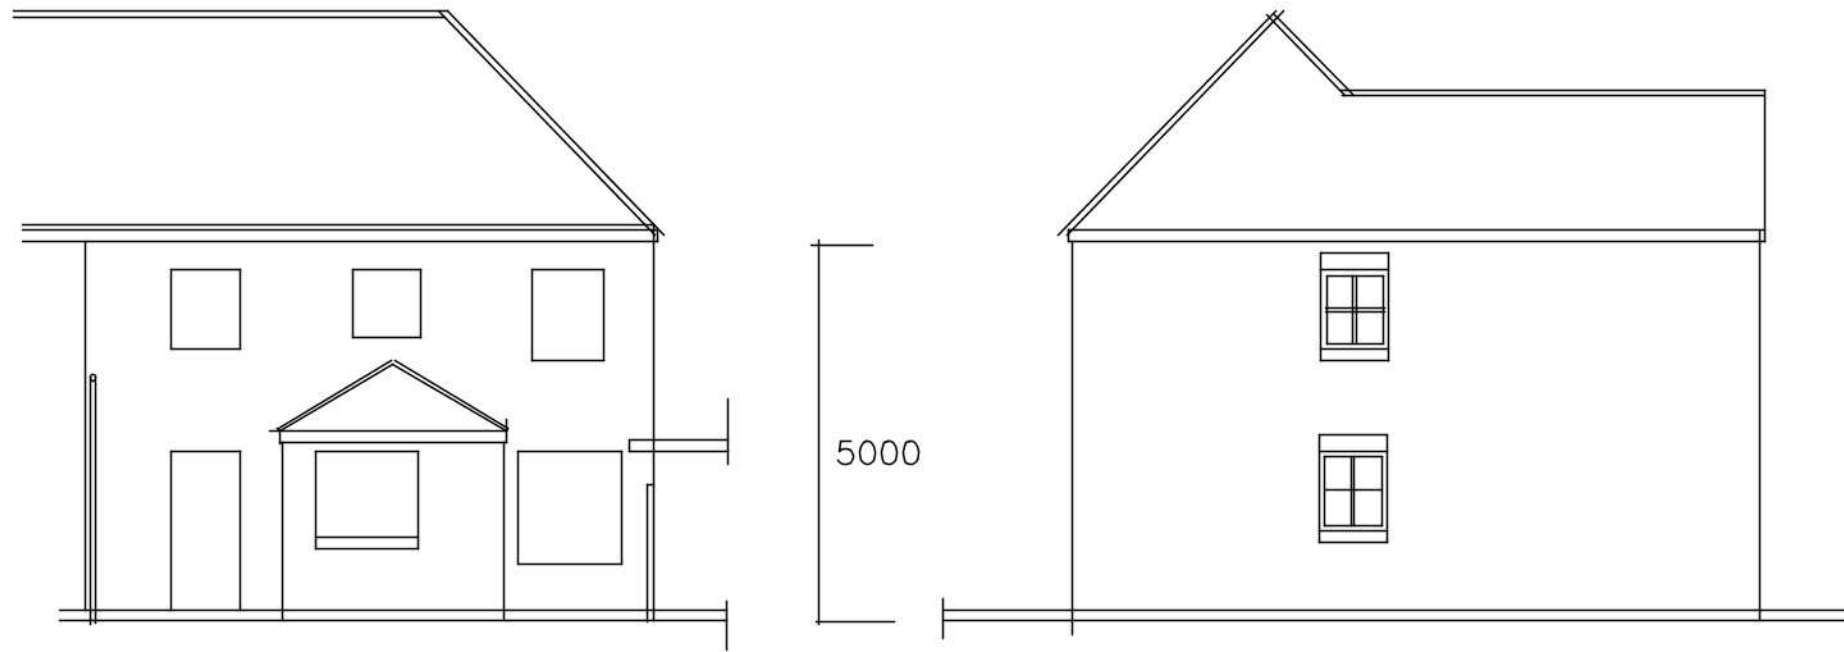

General Notes
All Dimension to be verified on site
Do not scale from this drawing

No Revision/issue	Date
added - dimensions	



Project Title	
3 William Olders, Angmering	

existing elevations - section	Drn By LE
----------------------------------	--------------

Date 10/03/2020	Scale 1: 100
--------------------	-----------------

Drawing Number 7	Rev A
---------------------	----------