


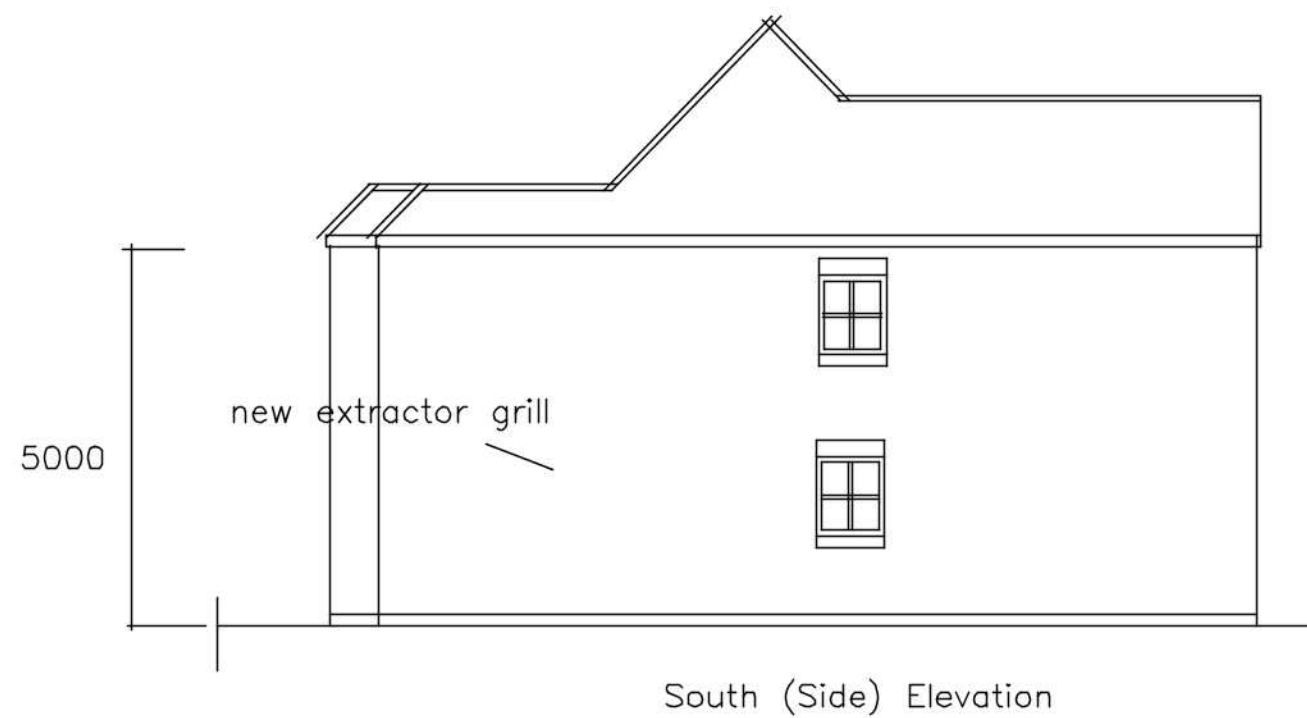

General Notes

All Dimension to be verified on site
Do not scale from this drawing

No Revision/issue	Date
added - dimensions	

Project Title	
3 William Olders, Angmering	

Proposed South - elevation	Drn By LE
-------------------------------	--------------

Date 10/03/2020	Scale 1: 100
--------------------	-----------------

Drawing Number 4	Rev A
---------------------	----------