


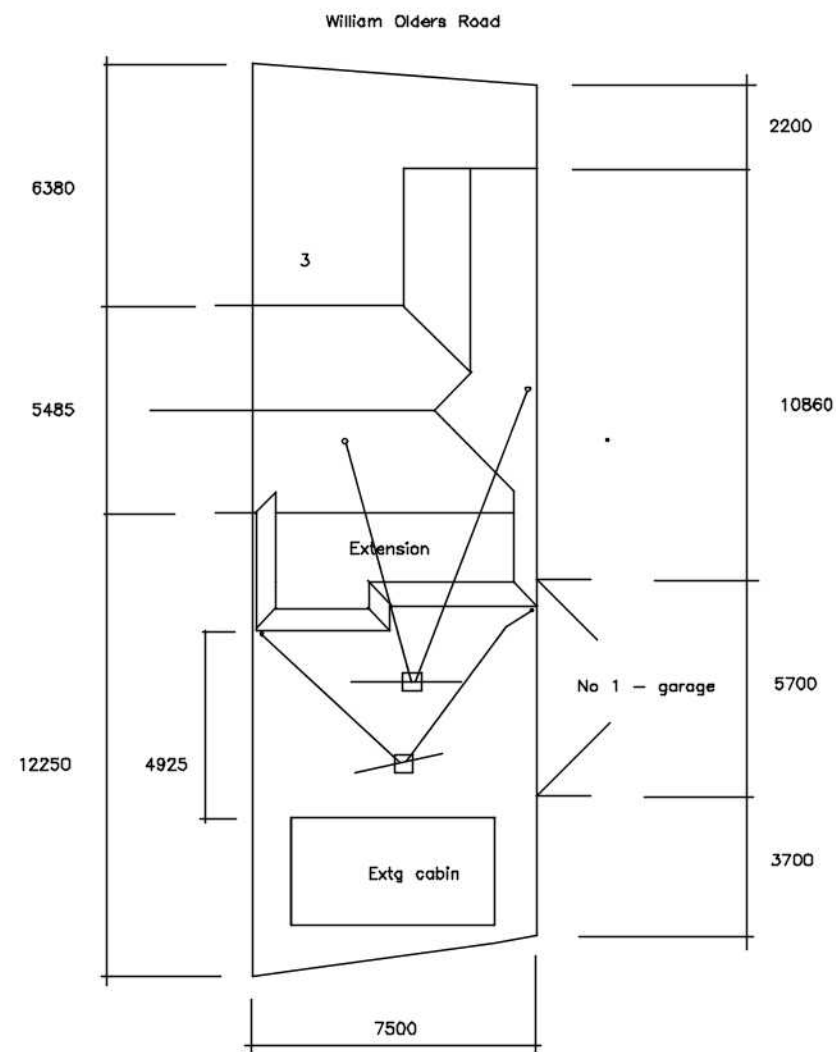

General Notes
 All Dimension to be verified on site
 Do not scale from this drawing

No Revision/issue		Date
Project Title 3 William Olders, Angmering		
Proposed block plan - dimensions		Drn By SLE
Date 1/04/2020		Scale 1: 200
Drawing Number 12		Rev A