




Plot 37

Plot 50

Plot 54

Datum 10.00

Street Scene D-D

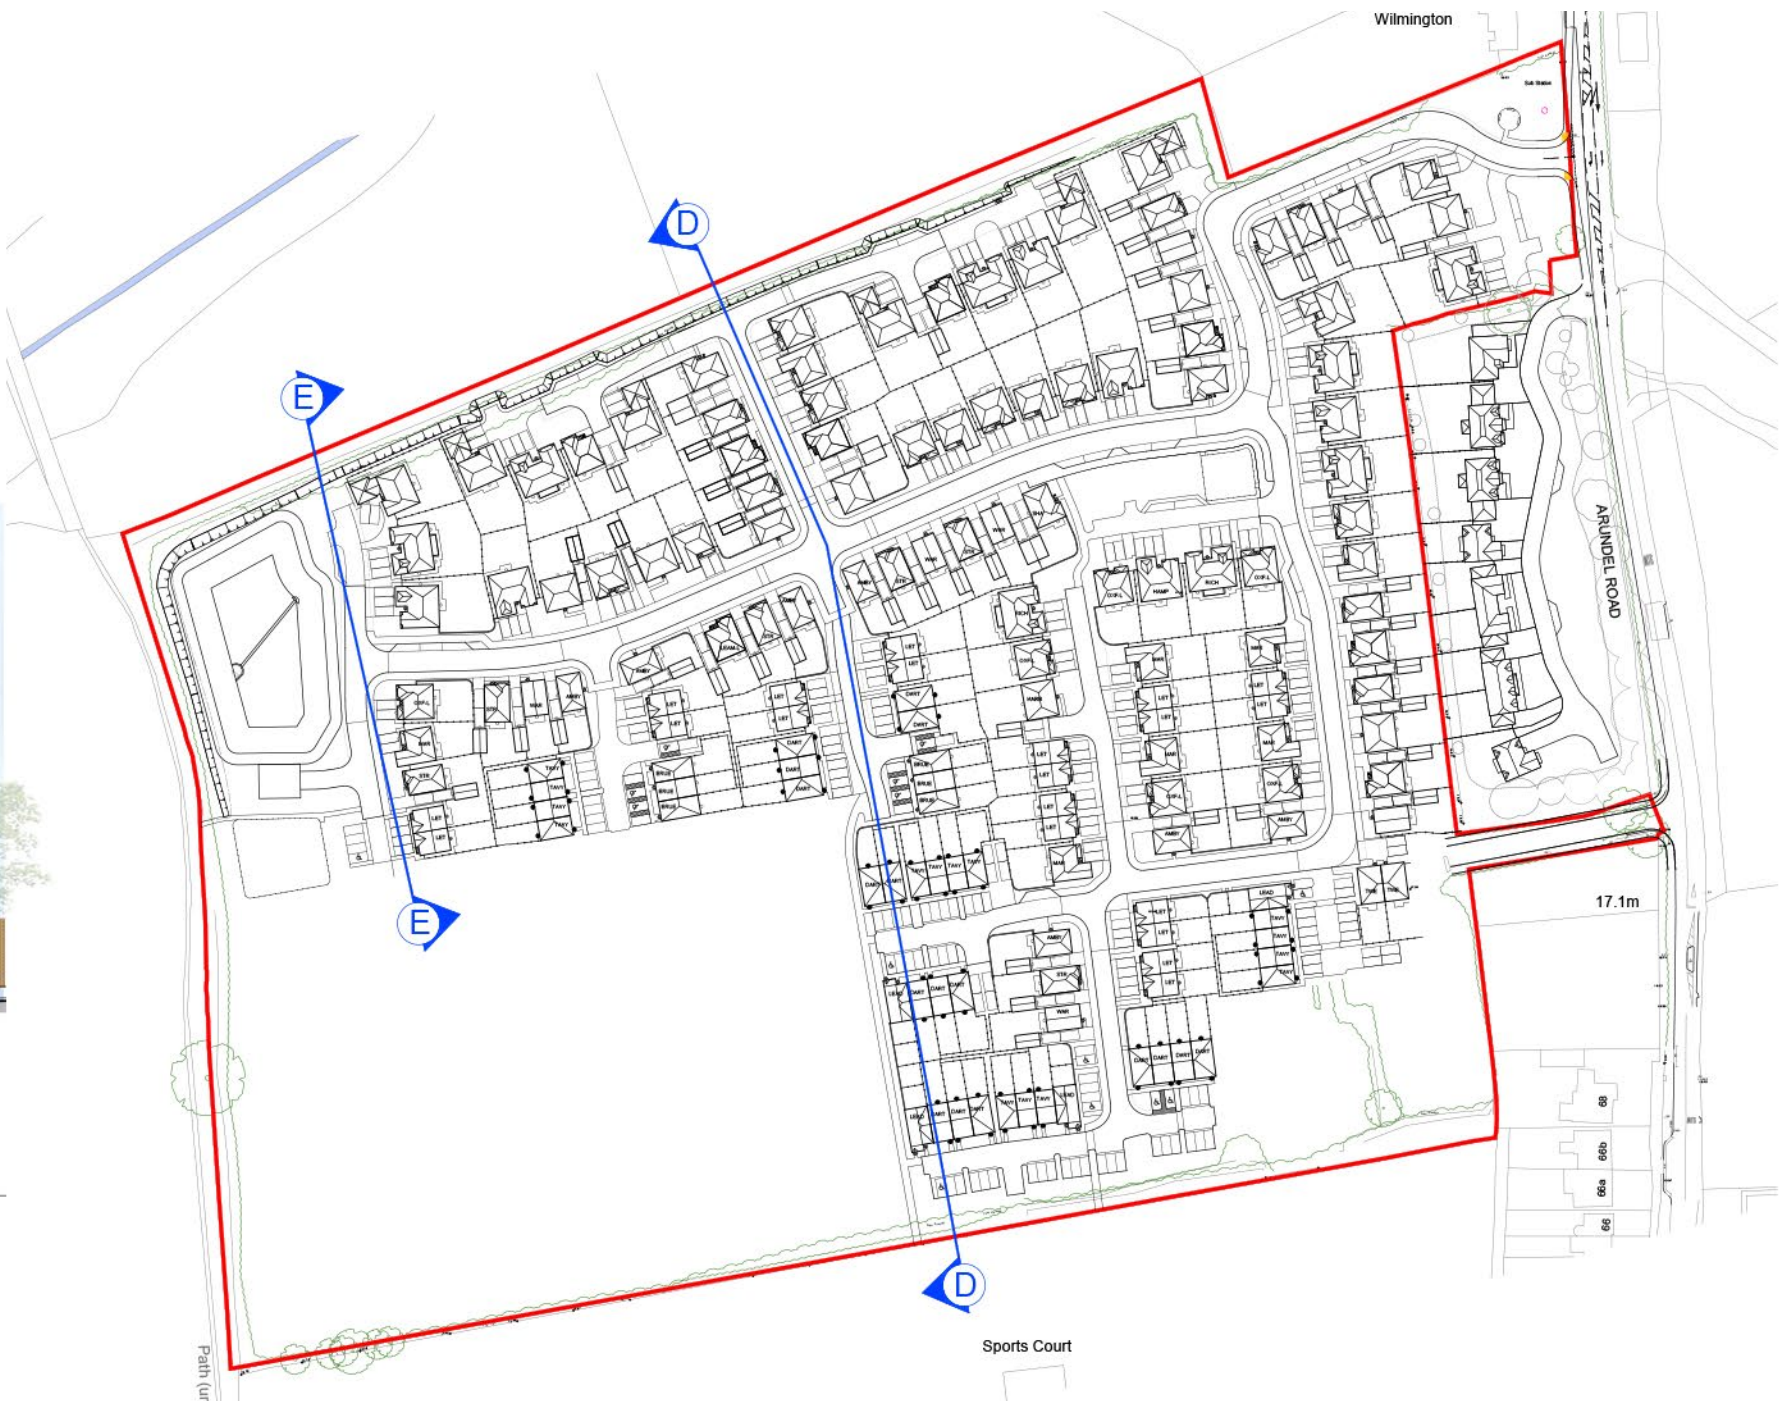

Plot 96

Plot 97

Plot 98

Plot 99

Plot 100

Plot 101

Plot 130

Plot 131

Plot 132

Plot 133

Plot 134

Street Scene D-D



Plot 122

Plot 123

Plot 124

Plot 117

Plot 118


Plot 119

Plot 120

Plot 121

Datum 10.00

Street Scene E-E

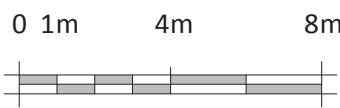

Street Elevations DD & EE
Arundel Road, Angmering

20232 / C204

Scale 1:200 @ A1 January 2022

OSP Architecture, Broadmeade House, Farnham Business Park, Weydon Lane, Farnham, Surrey, GU9 8QT Tel: 01252 267878
www.osparchitecture.com