


Single Garage
Heritage Collection
F Series
220ft² 20.45m²

Date: Jan 2021
GAR_SGS2_M.1

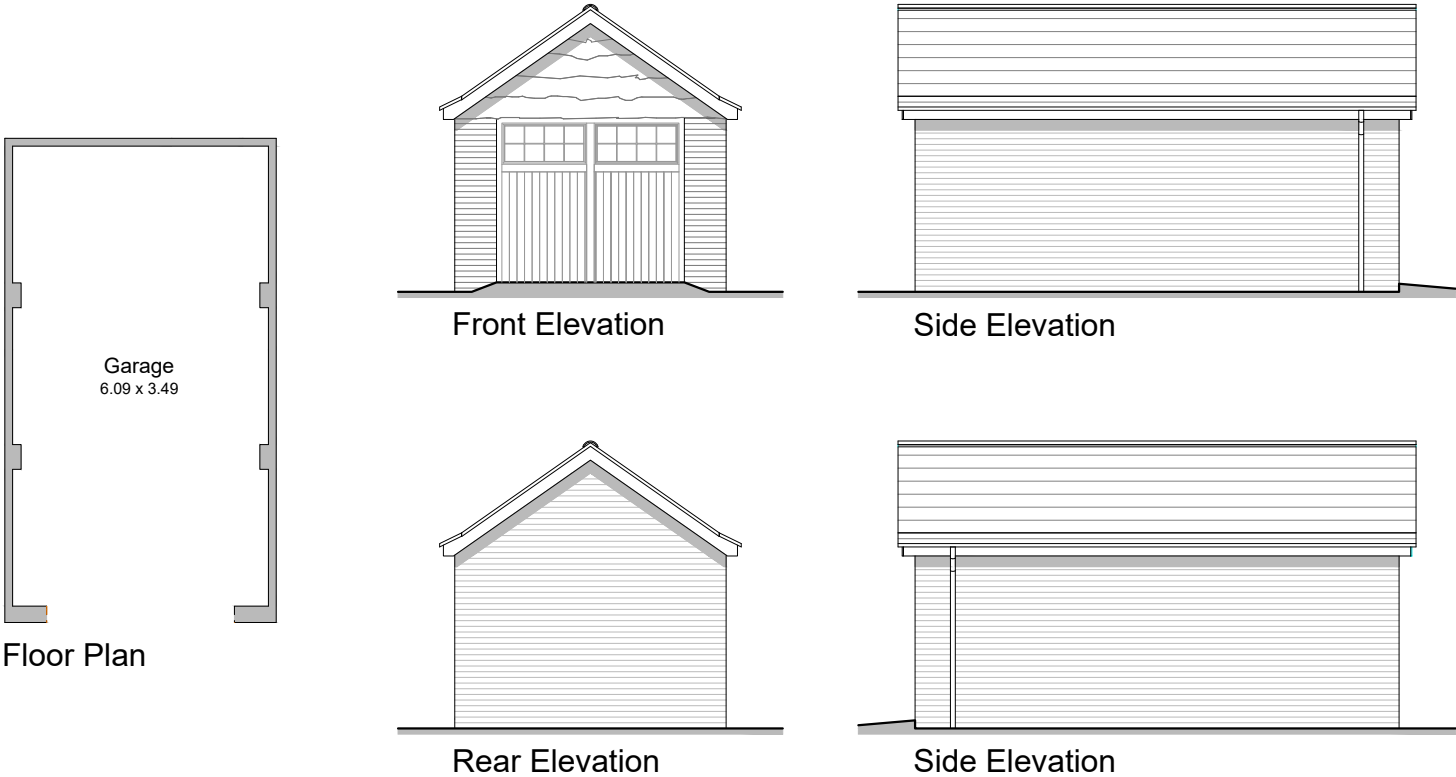

REV.	DATE	REVISIONS:	BY	STATUS:	CLIENT: Redrow Homes		PROJECT: Arundel Road, Angmering Option 1	
Planning					SCALE: 1:100 (A3 ORIGINAL)		DRAWING: Single Garage - Plans & Elevations	
					DRAWN: RDP DATE: Nov 2021	20232	P263	—
© COPYRIGHT EXISTS ON THE DESIGNS AND INFORMATION SHOWN ON THIS DRAWING				This drawing may be scaled or cross referenced to the scale bar for planning application purposes only. Do not scale for any other purpose, use figured dimensions only. Subject to site survey and all necessary consents. All dimensions to be checked by user and any discrepancies, errors or omissions to be reported to the Architect before work commences. This drawing is to be read in conjunction with all other relevant materials. OS Licence No. 100007327				



architecture planning masterplanning

Broadmede House, Farnham Business Park,
Weydon Lane, Farnham, Surrey GU9 8QT.
info@osparchitecture.com · www.osparchitecture.com
Tel: 01252 267878

© OSP Architecture Limited. Company Registration No. 1078091